Room Finish Schedule

Number	Name	Floor Finish	Base Finish	Wall Finish								Ceiling Finish		Remarks
				North		East		South		West			Height	
				Material	Finish	Material	Finish	Material	Finish	Material	Finish	Material	Finish	
100	OFFICE	CPT	VB	GYP BD	PNT	GYP BD	PNT	GYP BD	PNT	GYP BD	PNT	APC	FACT	8'-0"	
101	WAITING	CPT	VB	GYP BD	PNT	GYP BD	PNT	GYP BD	PNT	GYP BD	PNT	APC	FACT	8'-0"	
102	UNISEX	EPOXY	VB	GYP BD	PNT	GYP BD	PNT	GYP BD	PNT	GYP BD	PNT	APC	FACT	8'-0"	
103	UNISEX	CT	CTB	GYP BD	PNT	GYP BD	PNT	GYP BD	PNT	GYP BD	PNT	APC	FACT	8'-0"	
104	CORRIDOR	EPOXY	-	CMU	PNT	-	-	CMU	PNT	CMU	PNT	OPEN	-	18'-0"±	
105	PARTS	EPOXY	-	CMU	PNT	CMU	PNT	CMU	PNT	CMU	PNT	OPEN	-	9'-0"±	
106	WASH BAY	SC	-	CMU	PNT	CMU	PNT	CMU	PNT	CMU	PNT	OPEN	PNT	18'-0"±	
107	ELECT./AIR COMPRESSOR	EPOXY	-	CMU	PNT	-	-	CMU	PNT	CMU	PNT	OPEN	-	18'-0"±	
108	REPAIR SHOP	EPOXY	-	CMU	PNT	GYP BD	PNT	CMU	PNT	CMU	PNT	OPEN	-	18'-0"±	
109	REPAIR SHOP	EPOXY	-	GYP. BD	PNT	CMU	PNT	CMU	PNT	CMU	PNT	OPEN	-	18'-0"±	
200	MEZZANINE	EPOXY	-	CMU	PNT	-	-	CMU	PNT	CMU	PNT	OPEN	-	7'-0"±	

Door Schedule

No.	Size	Finish	Material	Door Type	Frame			Head	Jamb	Sill	HW Set	Fire Rating	Comments
	Width x Height x Depth				Finish	Material	Type						
100-1	3'-0" x 7'-0" x 1¾"	FACT	H.M.	A	FACT	H.M.	A	6	2	9	01	-	-
101-1	3'-0" x 7'-0" x 1¾"	FACT	GLASS/ALUM.	B	FACT	ALUM	B	5	1	12	02	-	-
101-2	3'-0" x 7'-0" x 1¾"	FACT	H.M.	A	FACT	H.M.	C	5	1	11	03	-	-
102-1	3'-0" x 7'-0" x 1¾"	FACT	H.M.	A	FACT	H.M.	C	5	1	-	03	-	-
103-1	3'-0" x 7'-0" x 1¾"	FACT	H.M.	A	FACT	H.M.	A	6	2	10	04	-	-
104-1	3'-0" x 7'-0" x 1¾"	FACT	H.M.	A	FACT	H.M.	C	7	3	12	04	-	-
105-1	(2) 3'-0" x 7'-0" x 1¾"	FACT	H.M.	A	FACT	H.M.	D	7	3	12	06	-	-
105-2	3'-0" x 7'-0" x 1¾"	FACT	H.M.	A	FACT	H.M.	C	7	3	-	07	-	-
106-1	12'-0 x 14'-0" x 1¾"	FACT	ALUM.	A	FACT	-	-	-	-	-	-	-	-
106-2	3'-0" x 7'-0" x 1¾"	FACT	H.M.	A	FACT	H.M.	C	7	3	-	07	-	-
108-1	3'-0" x 7'-0" x 1¾"	FACT	H.M.	A	FACT	H.M.	C	7	3	12	05	-	-
108-2 Thru 108-4	12'-0 x 14'-0" x 1¾"	FACT	ALUM.	A	FACT	-	-	-	-	-	-	-	-
109-1	3'-0" x 7'-0" x 1¾"	FACT	H.M.	A	FACT	H.M.	A	6	2	-	07	-	-
109-2 Thru 109-6	12'-0 x 14'-0" x 1¾"	FACT	ALUM.	A	FACT	-	-	-	-	-	-	-	-
109-7	3'-0" x 7'-0" x 1¾"	FACT	H.M.	A	FACT	H.M.	C	7	3	12	05	-	-
109-8	3'-0" x 7'-0" x 1¾"	FACT	H.M.	A	FACT	H.M.	A	6	2	-	07	-	-

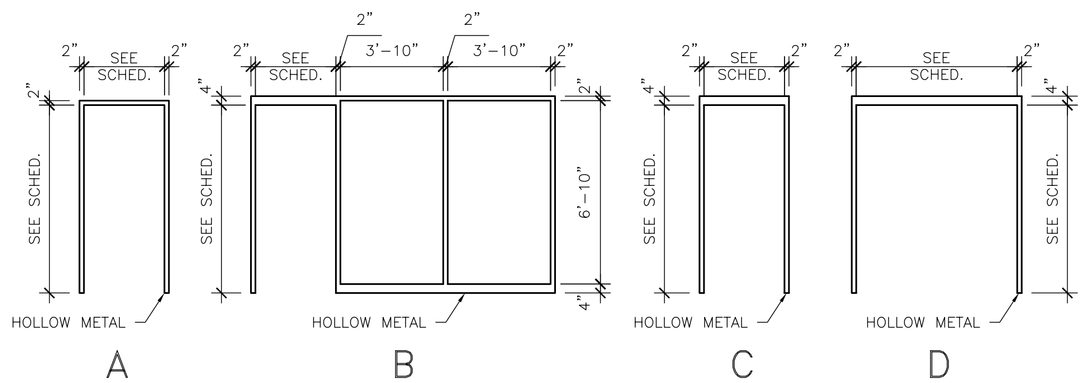

DOOR FRAME ELEVATIONS

SCALE: 1/4"=1'-0"

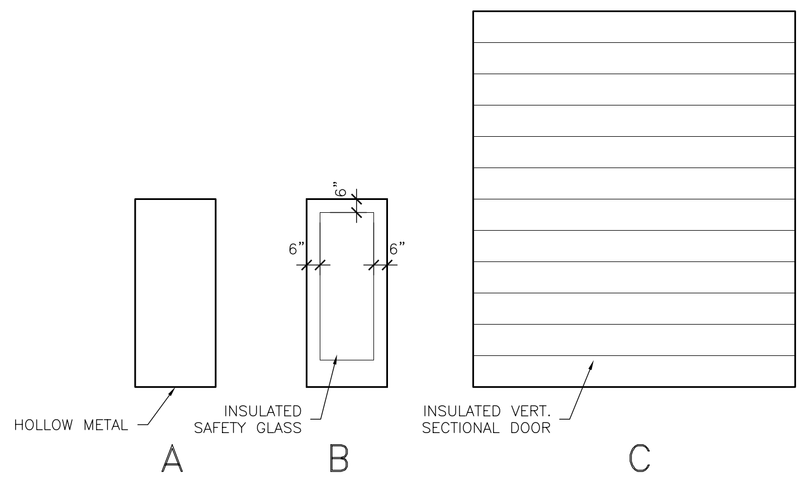

DOOR ELEVATIONS

SCALE: 1/4"=1'-0"

ACCURATE Auto Carriers, Inc.
TRUCK & REPAIR, INC.

FES GROUP
Facility Engineering Services
28036 Oakland Oaks Ct.
Wixom, MI 48393
Phone: (248) 344-2800
Fax: (248) 344-1650
Web: www.fesgroupllc.com

BIDS	03-23-09
95% OWNER REVIEW	02-01-09
SPA	xx/xx/xx

Pkg.: Issued For: Date:

Accurate Auto Carriers
Maintenance Facility

In Charge: JD
Designed: AM
Drawn: BM
Checked: AM
Approved: AM Date: 10/30/08

Sheet Title:

Door & Finish
Room Schedule

Job Number: MI-08060

Sheet Number: G.003