DRAWING NOTES:

1. FOR ALL ARCHITECTURAL ABBREVIATIONS SEE G.002.
2. FOR ALL ARCHITECTURAL SYMBOLS SEE G.002.
3. FOR ALL ROOF DETAILS TYPICAL OR OTHERWISE SEE SHEET A4.8.01.

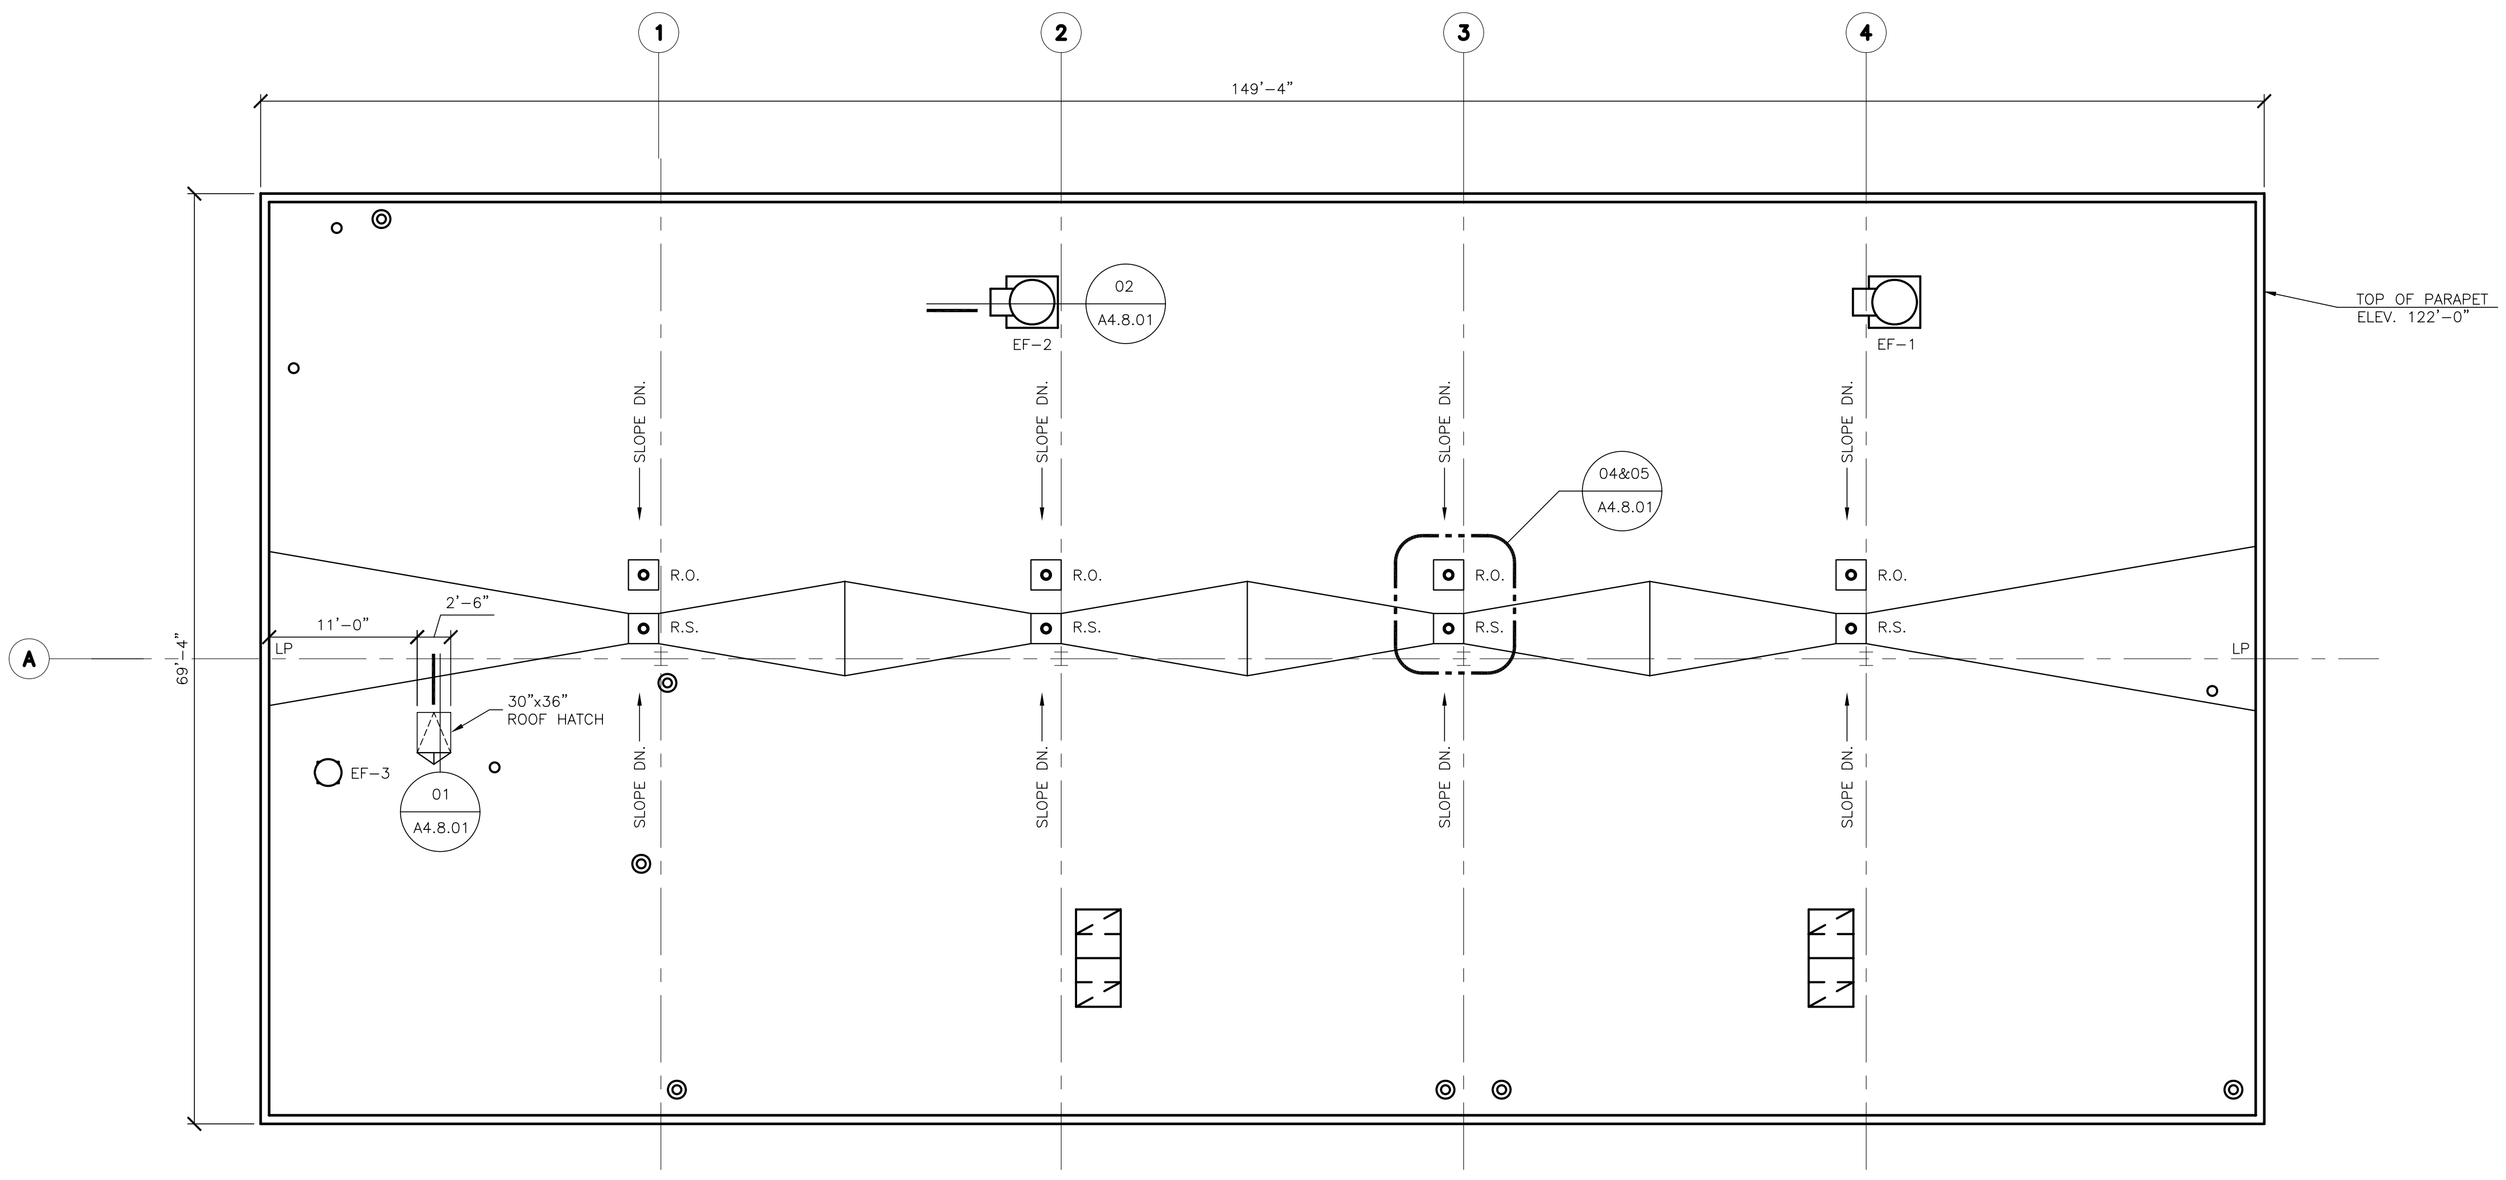

NORTH

ROOF PLAN
SCALE: 1/8"=1'-0"

TRUCK & REPAIR, INC.

FES GROUP
Facility Engineering Services

28036 Oakland Oaks Ct.
Wixom, MI 48393
Phone: (248) 344-2800
Fax: (248) 344-1650
Web: www.fesgroupllc.com

Pkg.:	Issued For:	Date:
	•BIDS	•03-23-09
	•95% OWNER REVIEW	•02-01-09

Accurate Auto Carriers
Maintenance Facility

In Charge: JD
Designed: AM
Drawn: BM
Checked: AM
Approved: AM Date: 10/23/08

Sheet Title:

ROOF PLAN
First Floor
AREA 01

Job Number: MI-08060

Sheet Number: **A1.0.0R**