DRAWING NOTES:

1. FOR ALL ARCHITECTURAL ABBREVIATIONS SEE G.002.
2. FOR ALL ARCHITECTURAL SYMBOLS SEE G.002.
3. FOR ARCHITECTURAL SCHEDULES AS LISTED BELOW
   a. FINISH SCHEDULE – SEE G.003
   b. DOOR SCHEDULE – SEE G.003
4. SEE SHEET A6.3.01 FOR MEZZANINE PLANS.
5. FOR ALL ARCHITECTURAL WALL TYPES SEE A6.1.01

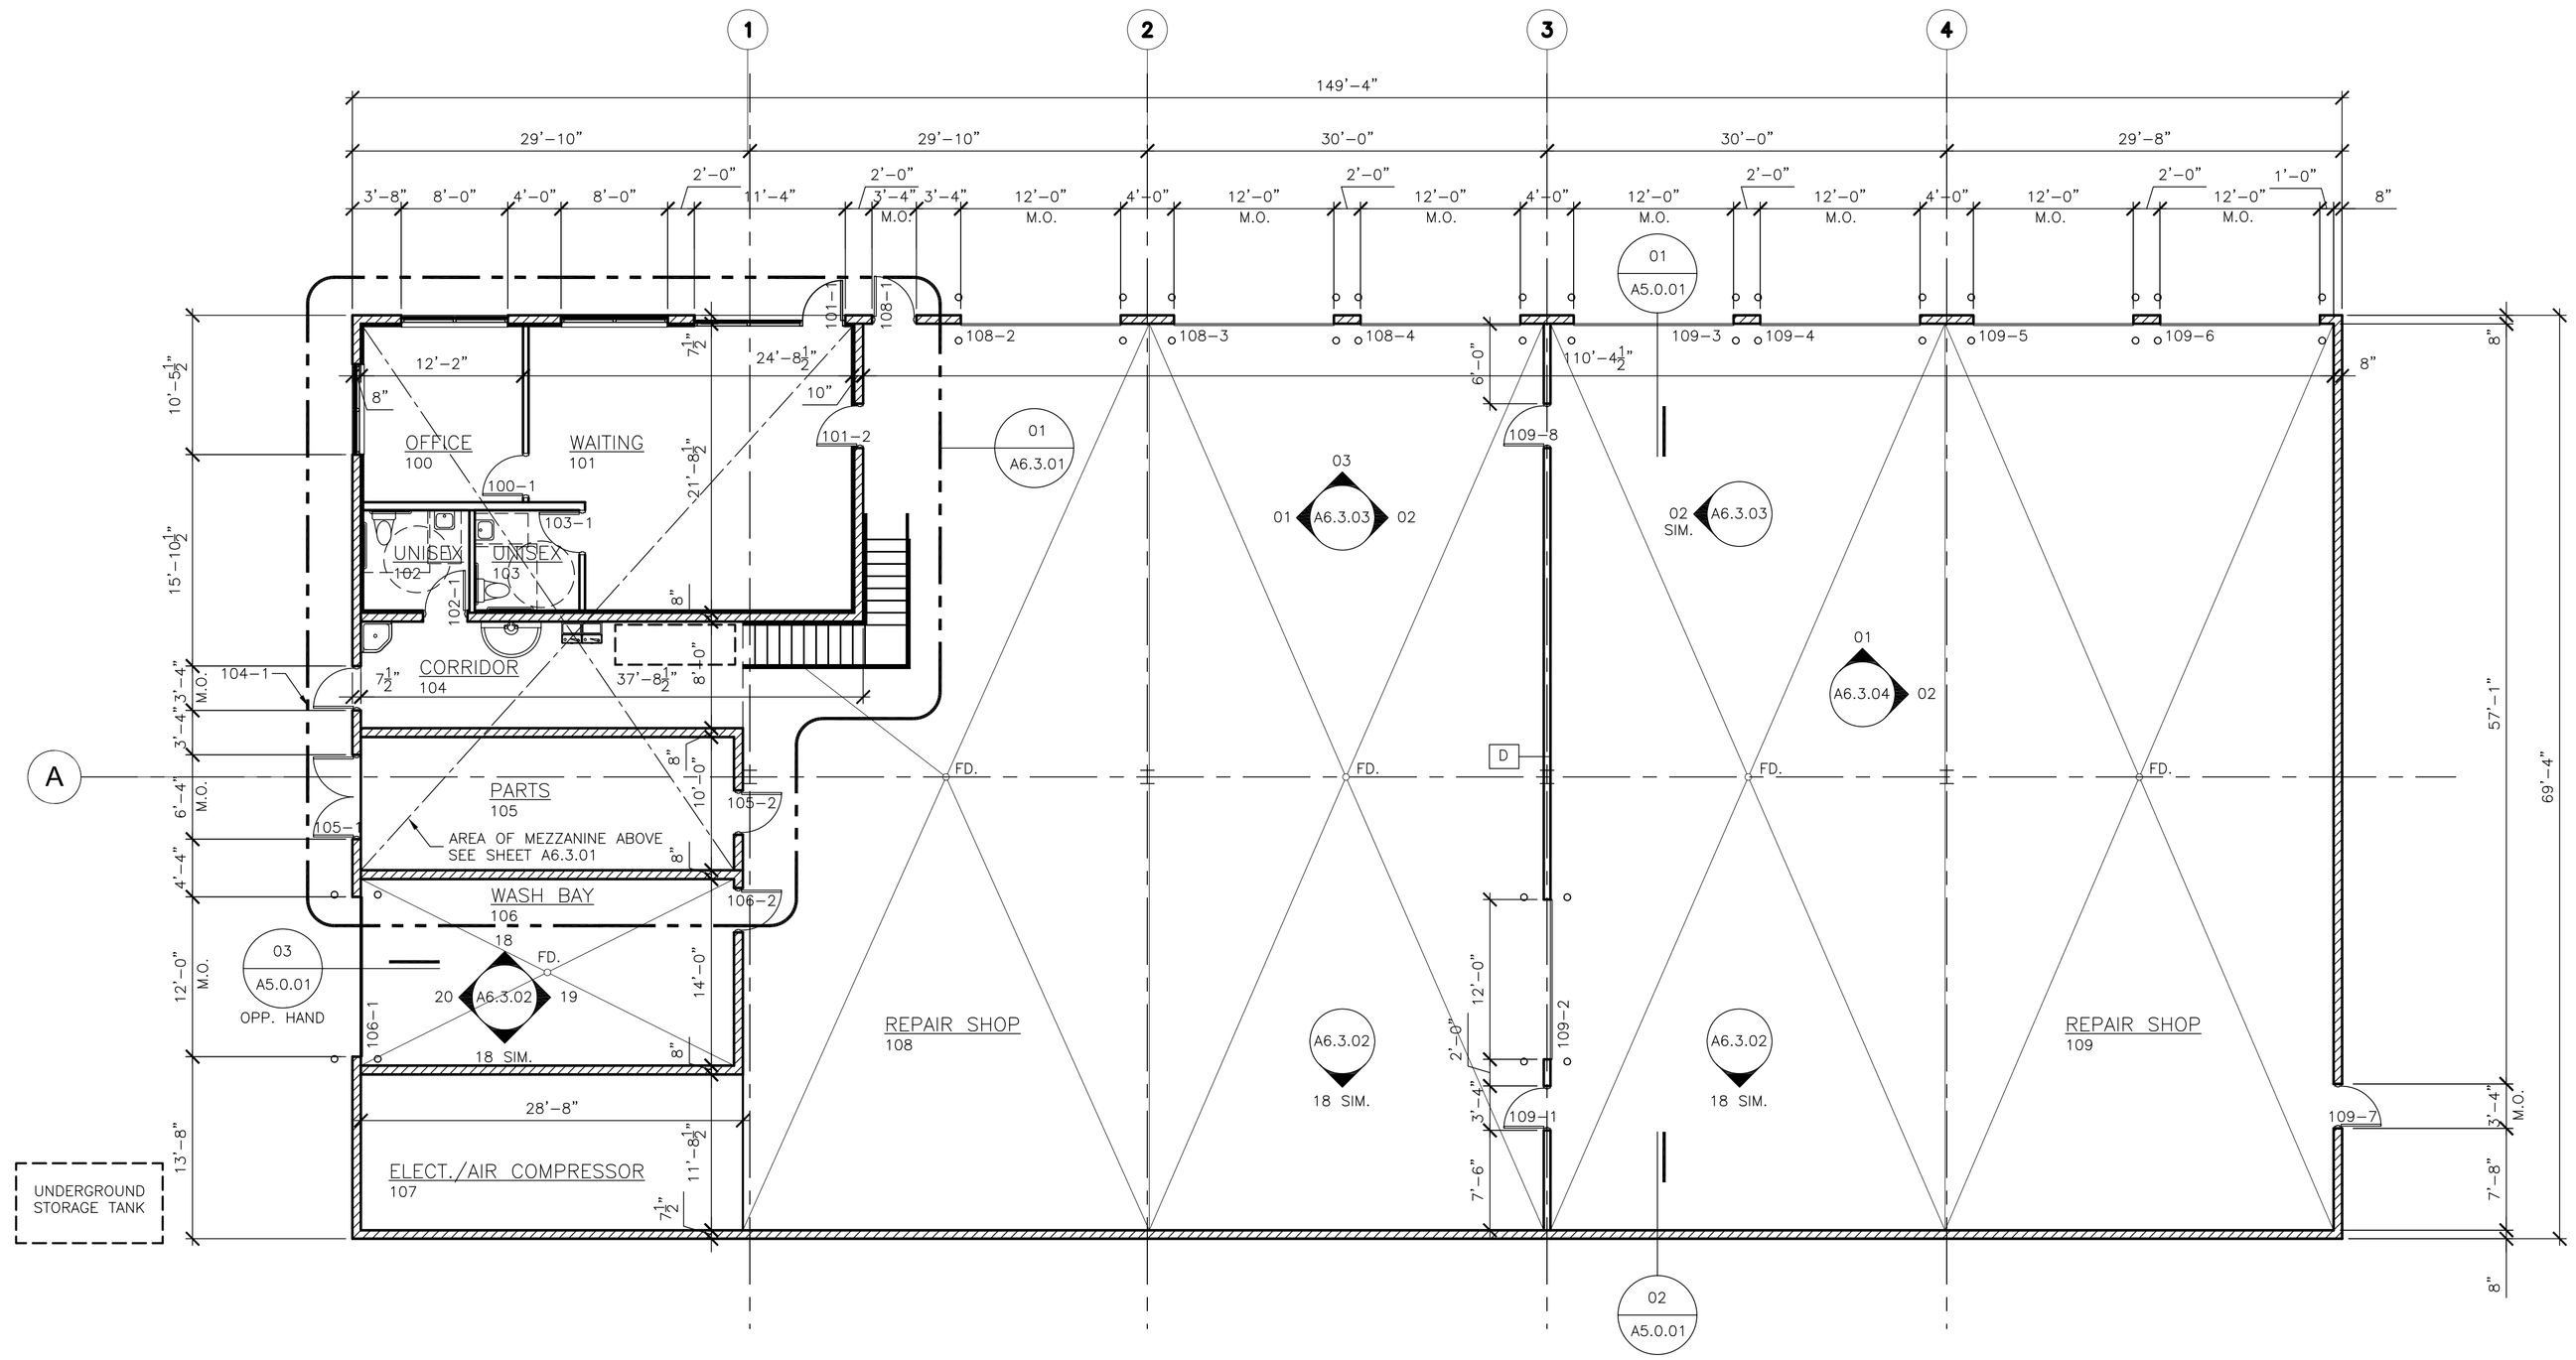

FLOOR PLAN
SCALE: 1/8"=1'-0"

NORTH

ACCURATE Auto Carriers, Inc.
TRUCK & REPAIR, INC.

FES GROUP
Facility Engineering Services
28036 Oakland Oaks Ct.
Wixom, MI 48393
Phone: (248) 344-2800
Fax: (248) 344-1650
Web: www.fesgroupllc.com

•BIDS	•03-23-09
•95% OWNER REVIEW	•02-01-09
•PRELIMINARY SPA	•01-08-09
•PRELIMINARY SPA	•11-13-08
•OWER REVIEW	•11-07-08

Pkg.: Issued For: Date:

Accurate Auto Carriers
Maintenance Facility

In Charge:	JD
Designed:	AM
Drawn:	BM
Checked:	AM
Approved:	AM Date: 10/21/08

Sheet Title:

FLOOR PLAN
FIRST FLOOR
AREA 01

Job Number: MI-08060

Sheet Number: **A1.0.01**