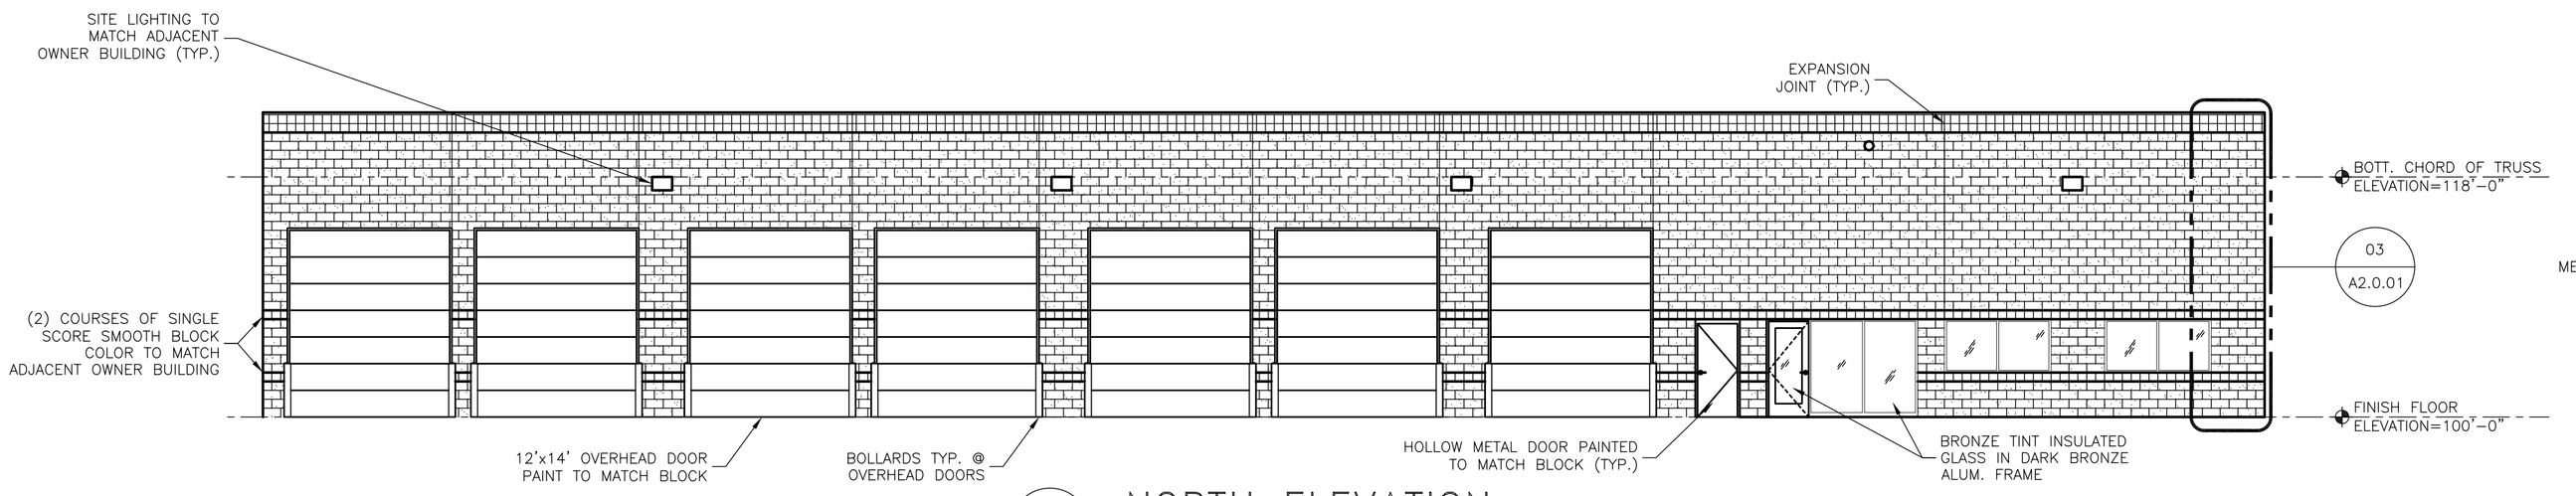

01 A2.0.01 NORTH ELEVATION
SCALE 1/8" = 1'-0"

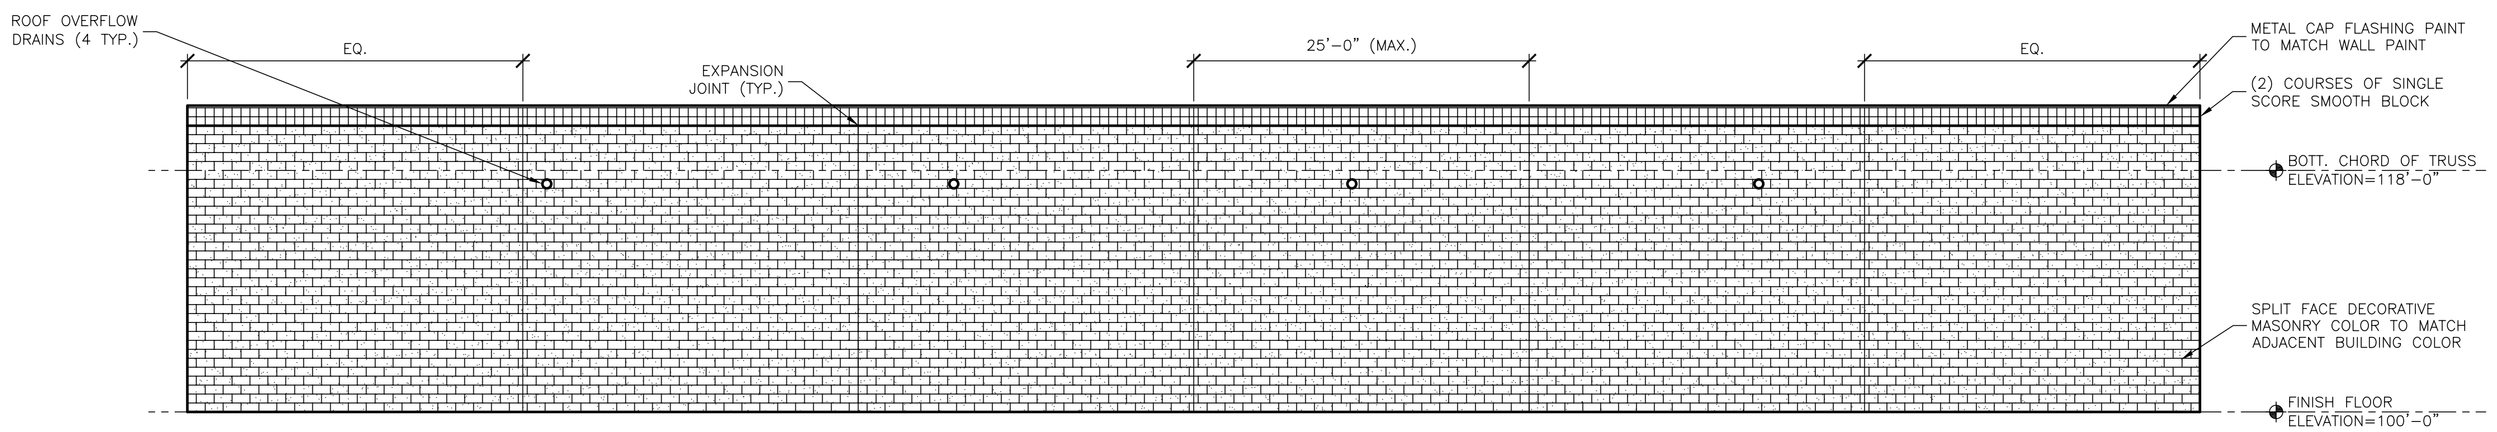

02 A2.0.01 SOUTH ELEVATION
SCALE 1/8" = 1'-0"

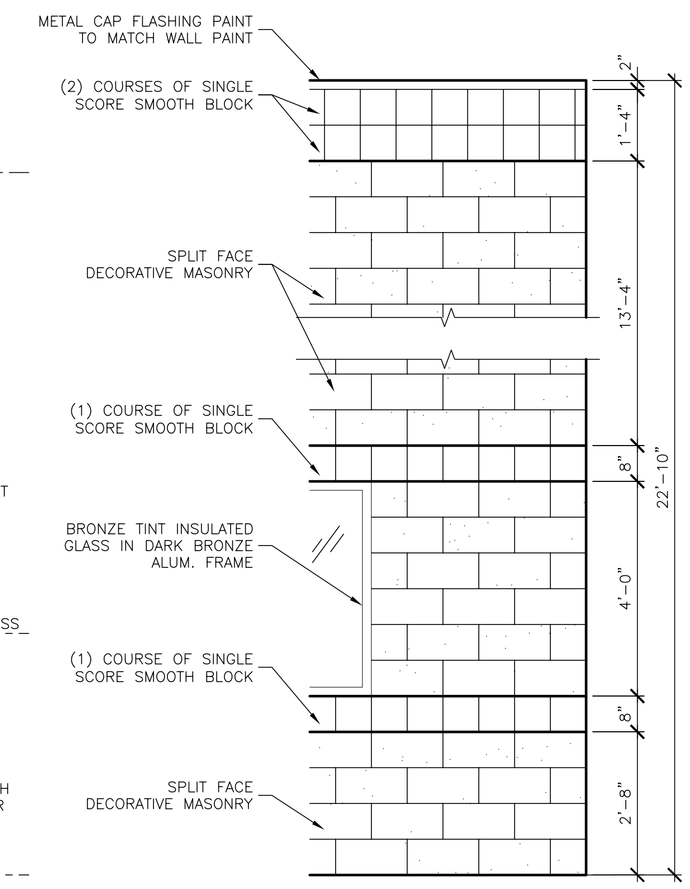

03 A2.0.01 ENLARGED ELEV.
SCALE 1/2" = 1'-0"

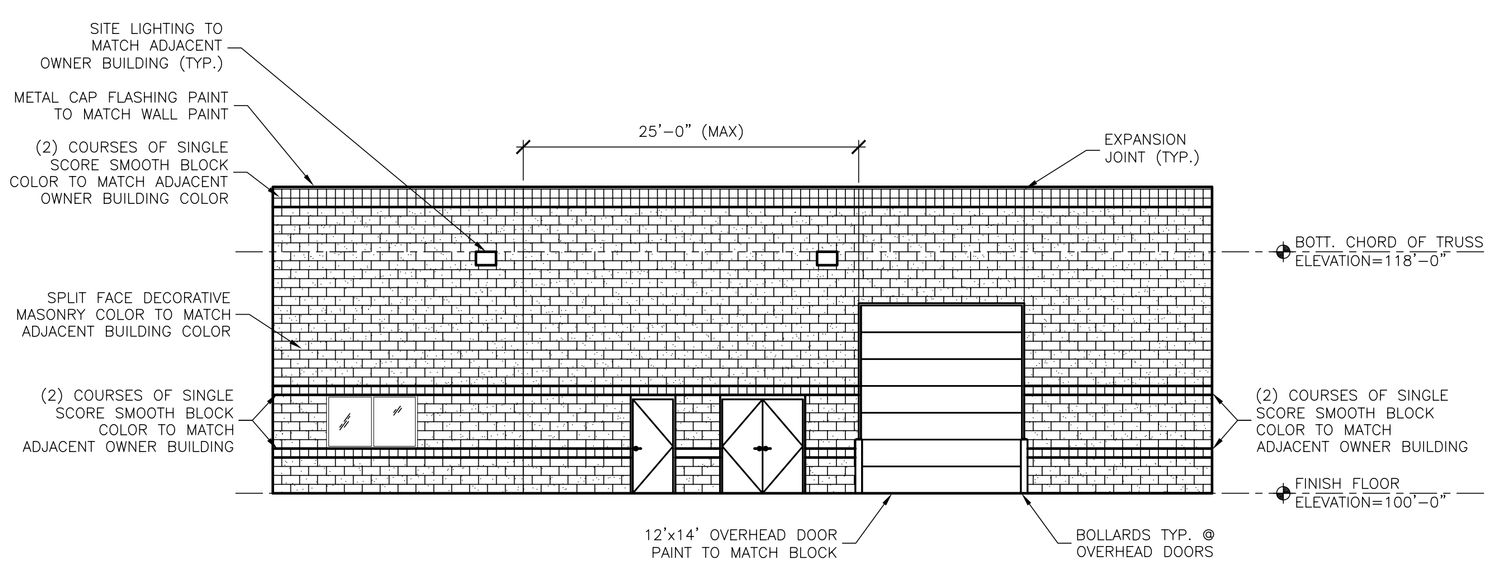

04 A2.0.01 WEST ELEVATION
SCALE 1/8" = 1'-0"

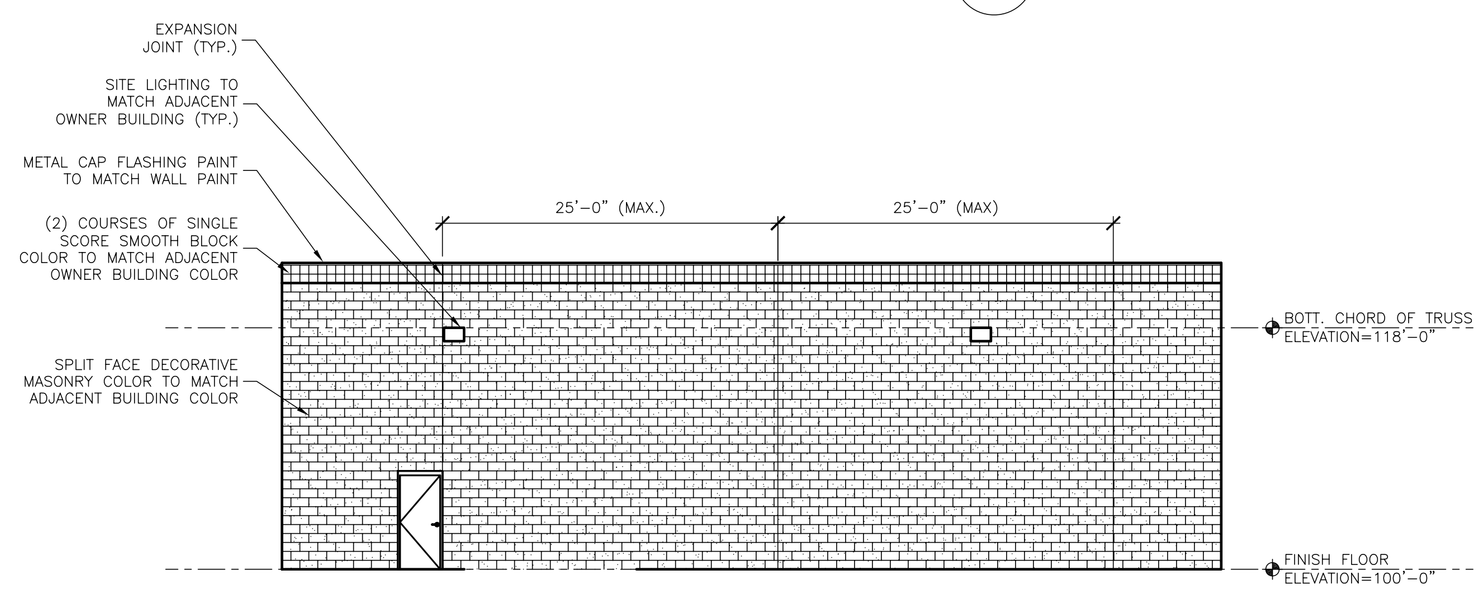

05 A2.0.01 EAST ELEVATION
SCALE 1/8" = 1'-0"

ACCURATE Auto Carriers, Inc.
TRUCK & REPAIR, INC.

FES GROUP
Facility Engineering Services
28036 Oakland Oaks Ct.
Wixom, MI 48393
Phone: (248) 344-2800
Fax: (248) 344-1650
Web: www.fesgroupllc.com

Pkg.:	Issued For:	Date:
	•BIDS	•03-23-09
	•95% OWNER REVIEW	•02-01-09
	•PRELIMINARY SPA	•01-08-09
	•PRELIMINARY SPA	•11-13-08
	•OWER REVIEW	•11-07-08

Accurate Auto Carriers
Maintenance Facility

In Charge: JD
Designed: AM
Drawn: BM
Checked: AM
Approved: AM Date: 10/23/08

Sheet Title:
ELEVATIONS

Job Number: MI-08060
Sheet Number: **A2.0.01**