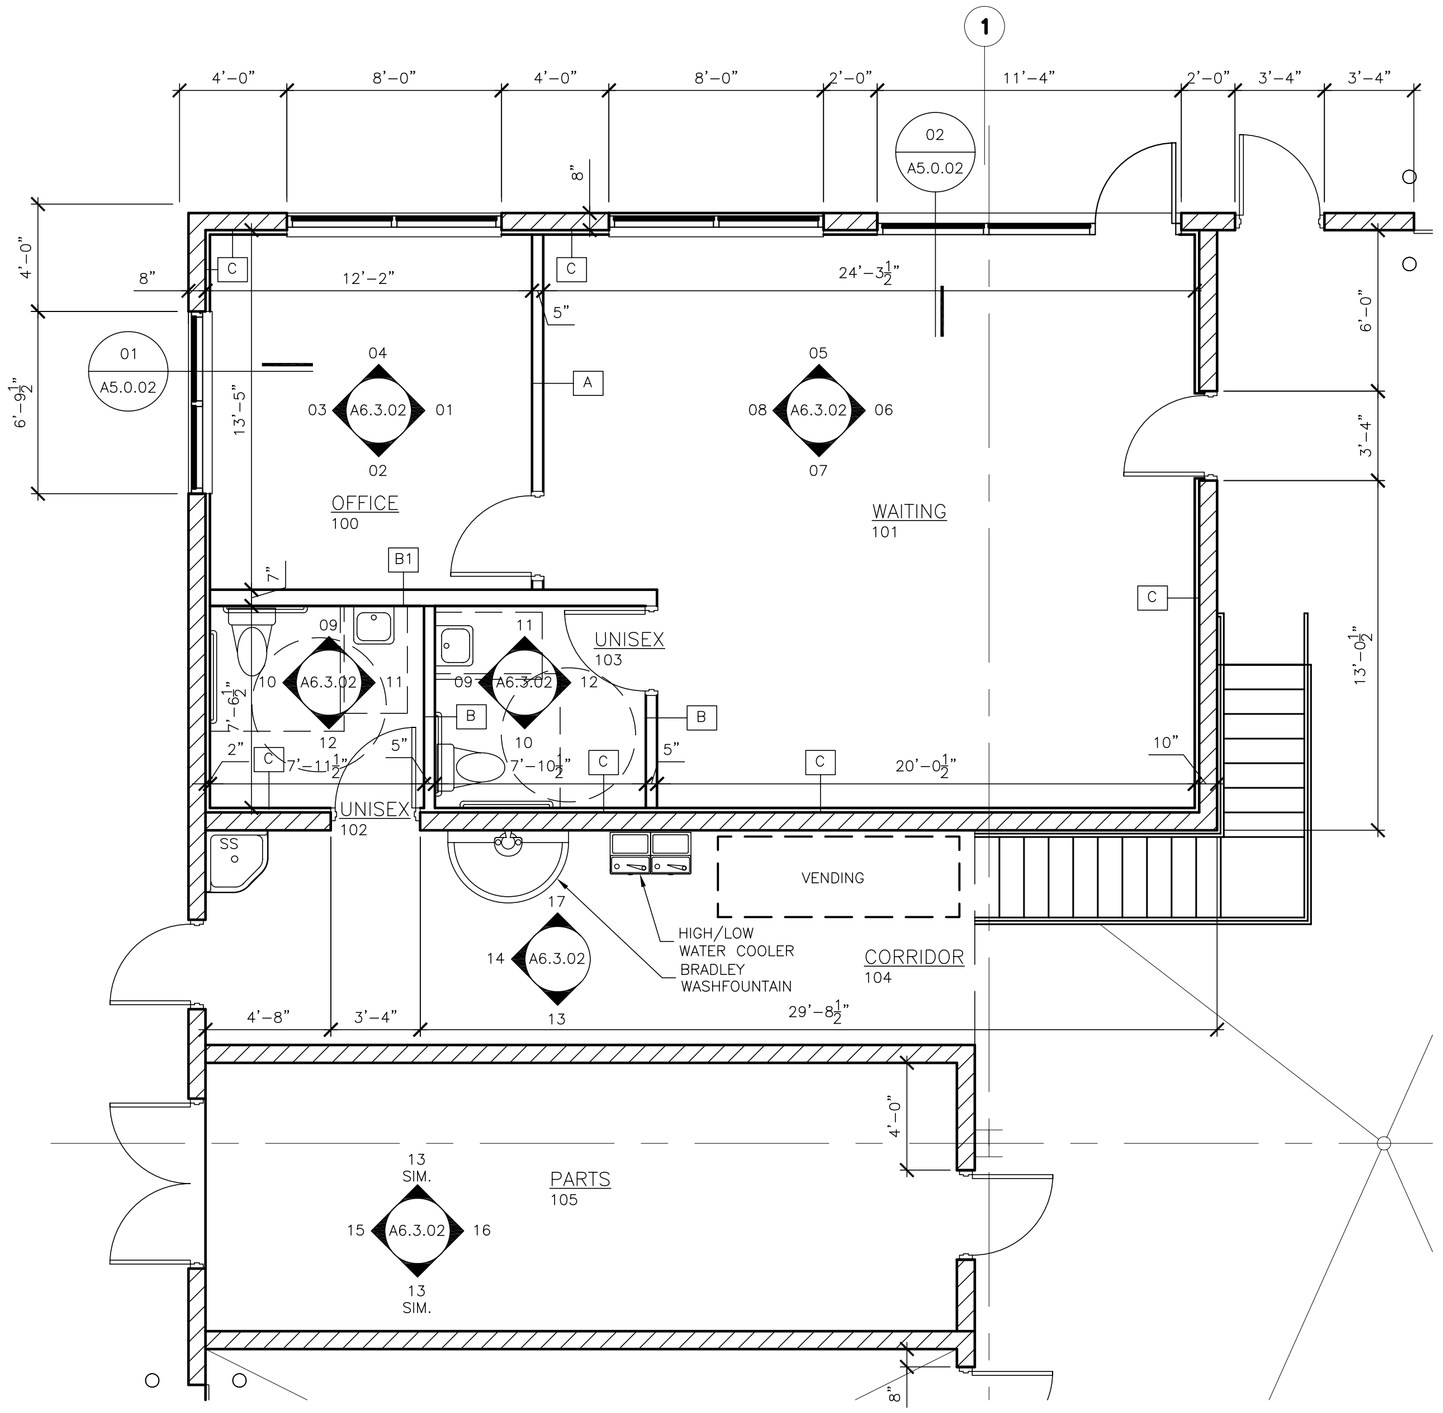

01 A1.0.01 ENLARGED FLOOR PLAN
SCALE: 1/4"=1'-0"
NORTH

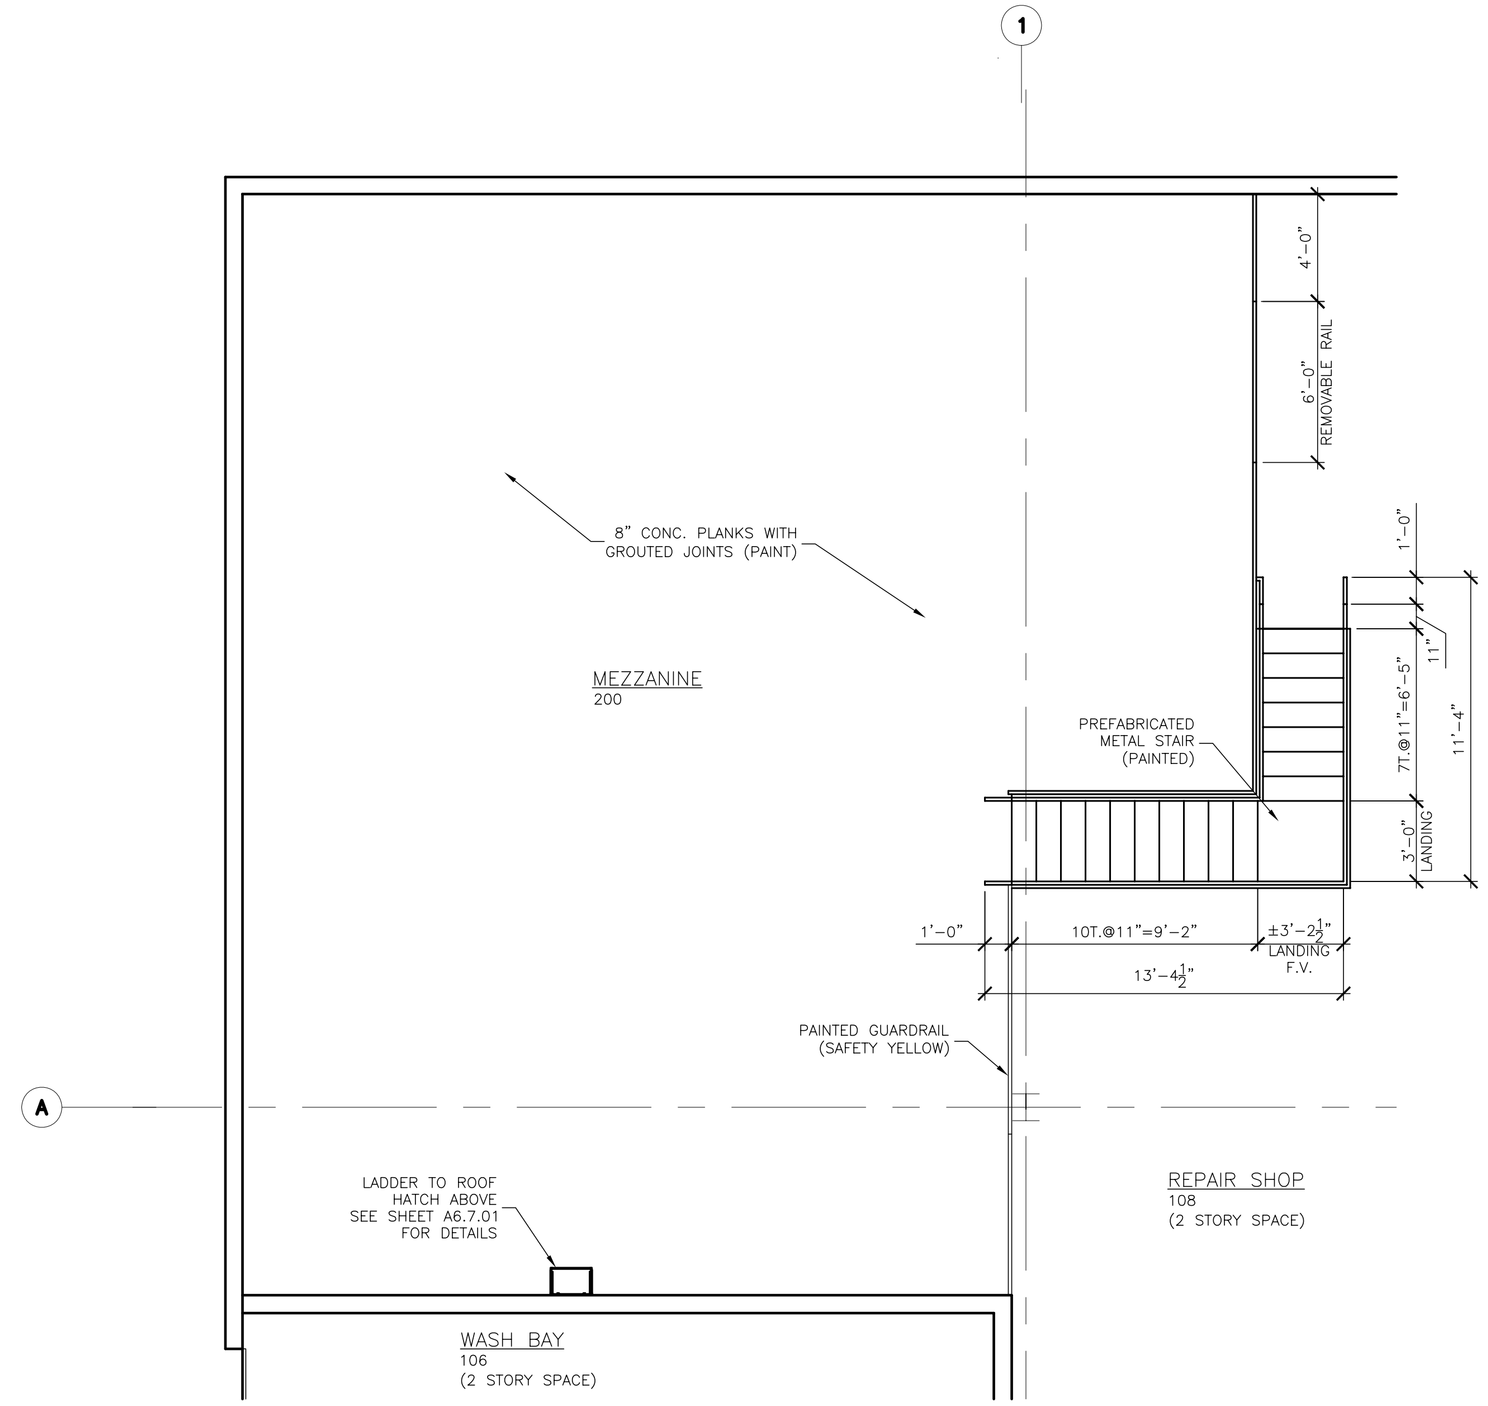

02 A1.0.01 ENLARGED MEZZ. PLAN
SCALE: 1/4"=1'-0"
NORTH

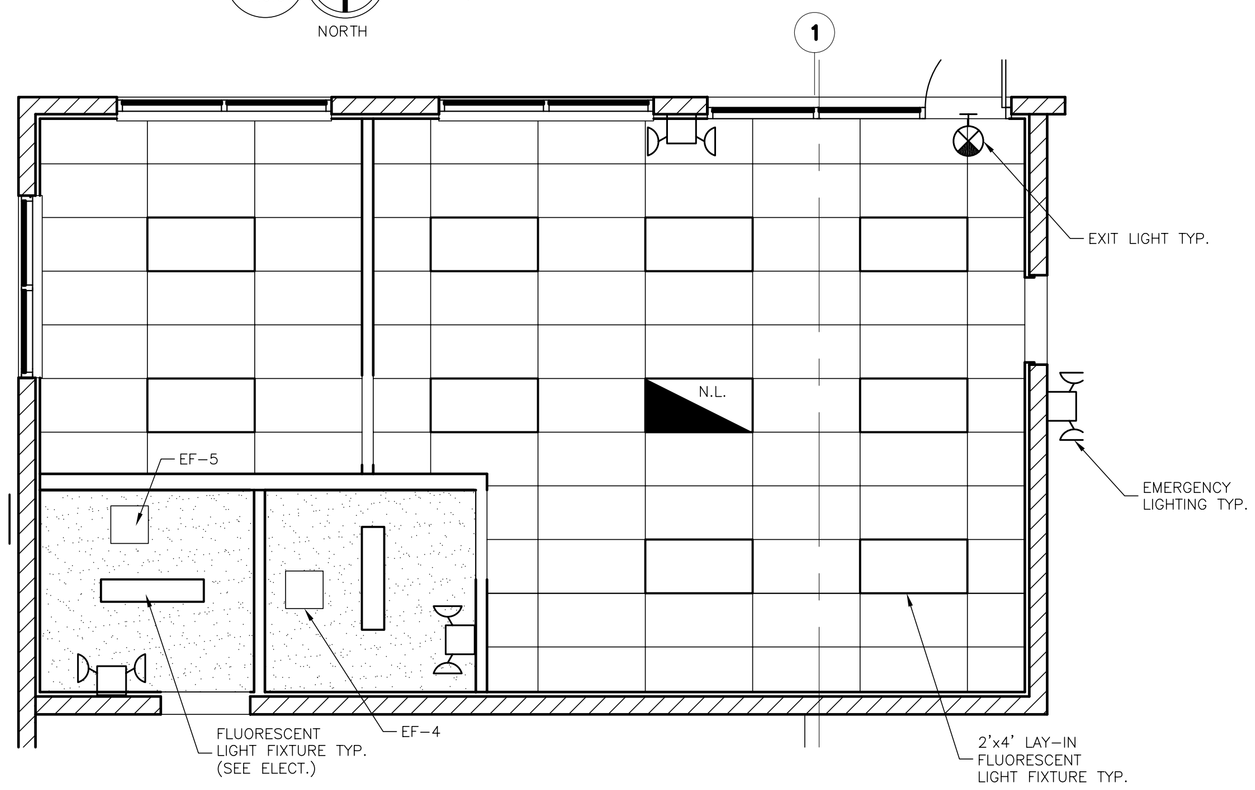

REFLECTED CEILING PLAN
SCALE: 1/4"=1'-0"
NORTH

DRAWING NOTES:

1. FOR ALL ARCHITECTURAL ABBREVIATIONS SEE G.002.
2. FOR ALL ARCHITECTURAL SYMBOLS SEE G.002.
3. FOR ARCHITECTURAL SCHEDULES AS LISTED BELOW
   a. FINISH SCHEDULE – SEE G.003
   b. DOOR SCHEDULE – SEE G.003
4. FOR ALL ARCHITECTURAL WALL TYPES SEE A6.1.01
5. FIELD VERIFY STAIR DIMENSIONS IN FIELD PRIOR TO FABRICATION AND INSTALLATION.

ACCURATE Auto Carriers, Inc.
TRUCK & REPAIR, INC.

FES GROUP
Facility Engineering Services
28036 Oakland Oaks Ct.
Wixom, MI 48393
Phone: (248) 344-2800
Fax: (248) 344-1650
Web: www.fesgroupllc.com

Pkg.:	Issued For:	Date:
	•BIDS	•03-23-09
	•95% OWNER REVIEW	•02-01-09
	•	•
	•PRELIMINARY SPA	•11-13-08
	•OWER REVIEW	•11-07-08

Accurate Auto Carriers
Maintenance Facility

In Charge: JD
Designed: AM
Drawn: BM
Checked: AM
Approved: AM Date: 10/21/08

Sheet Title:
ENLARGED PLANS
FIRST FLOOR
AREA 01

Job Number: MI-08060
Sheet Number: A6.3.01