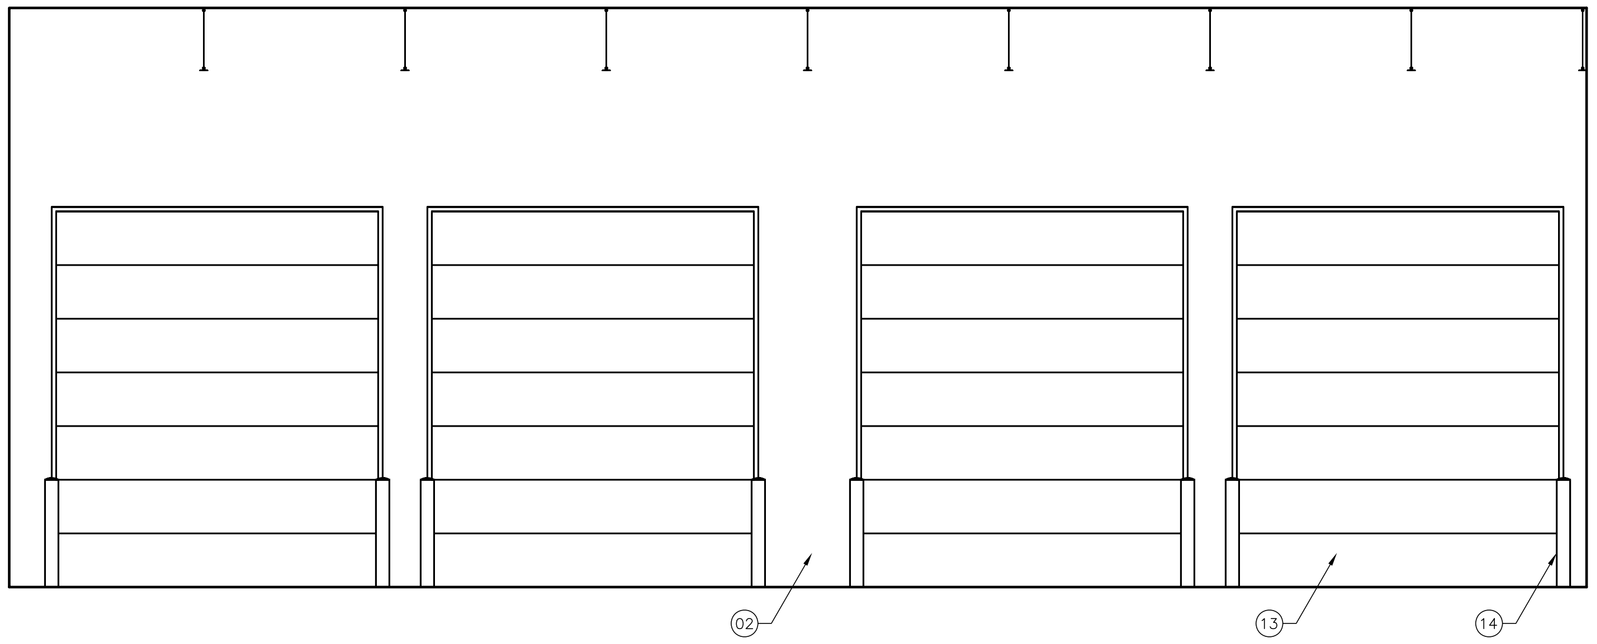

01 / A1.0.01 SHOP ELEVATION
SCALE: 1/4"=1'-0"

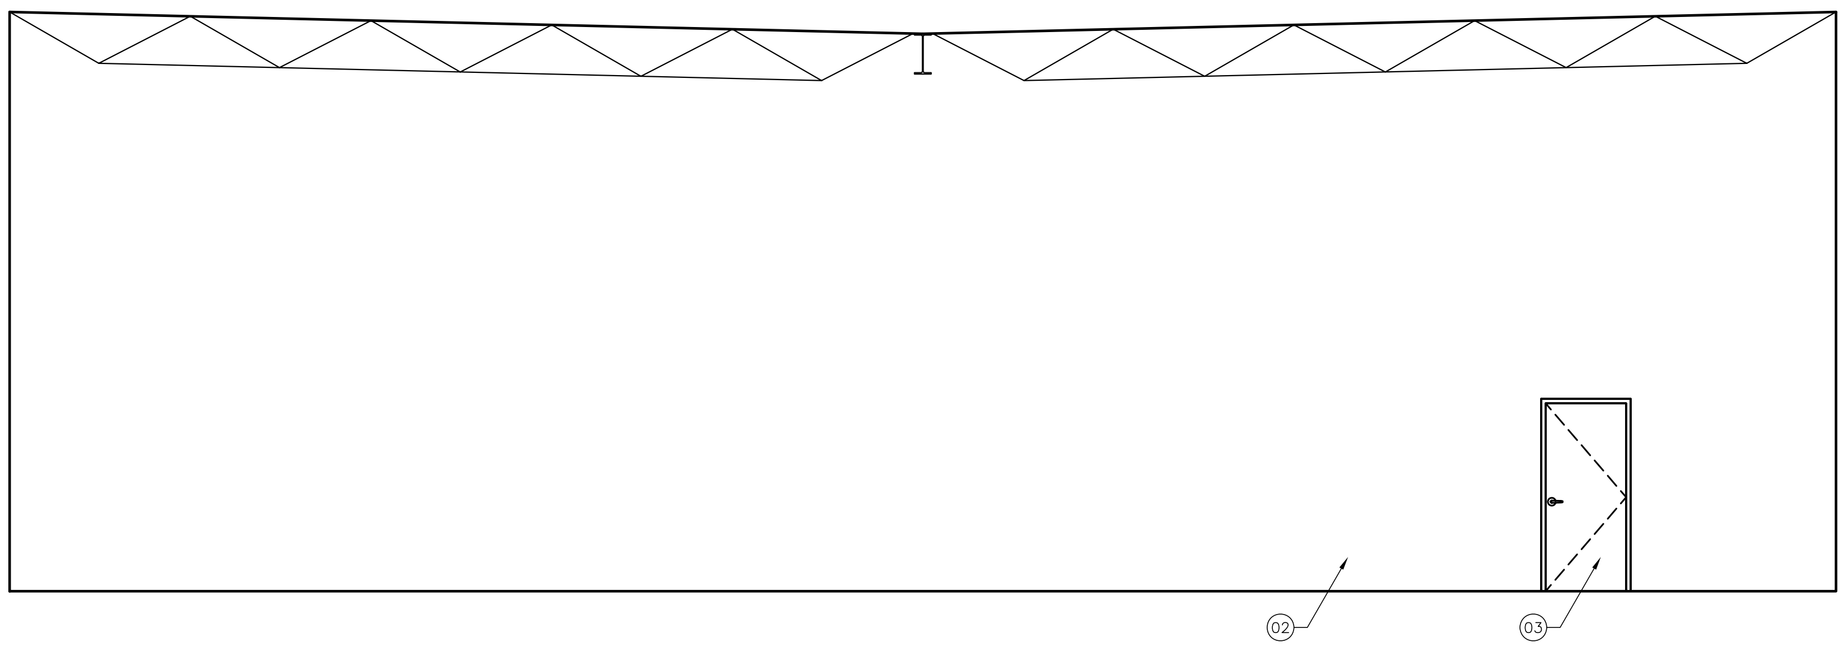

02 / A1.0.01 SHOP ELEVATION
SCALE: 1/4"=1'-0"

DRAWING NOTES:

1. FOR ALL ARCHITECTURAL ABBREVIATIONS SEE G.002.
2. FOR ALL ARCHITECTURAL SYMBOLS SEE G.002.
3. FOR ARCHITECTURAL SCHEDULES AS LISTED BELOW
   a. FINISH SCHEDULE – SEE G.003
   b. DOOR SCHEDULE – SEE G.003
4. SEE SHEET A6.3.01 FOR MEZZANINE PLANS.
5. FOR ALL ARCHITECTURAL WALL TYPES SEE A6.1.01

ARCHITECTURAL KEY NOTES:

1. 4" VINYL BASE AS SCHEDULED.
2. PAINT AS SHECHULED (COLOR BY OWNER)
3. PAINTED HOLLOW METAL DOOR & FRAME AS SCHEDULED.
4. ANODIZED ALUM WINDOW W/INSULATED GLASS.
5. ANODIZED ALUM STOREFRONT W/INSULATED TEMPERED SAFTEY GLASS.
6. ADA COMPLIANT ELECTRIC WATER COOLER
7. ADA COMPLIANT WATER CLOSET
8. ADA COMPIANT SINK
9. MIRROR
10. SLOP SINK
11. BRADLEY WASH FOUNTAIN
12. PREFABRICATED MATAL STAIRS (PAINTED)
13. INSULATED SECTIONAL OVERHEAD DOOR
14. BOLLARD
15. ADA GRAB BAR
16. ALUM. & GLASS DOOR.
17. 4" ALUM. SILL/BASE ON (1) COURSE OF MASONRY.
18. THERMAL WRAP @ ALL EXPOSED PIPING.
19. PAINTED METAL GUARDRAIL

ACCURATE Auto Carriers, Inc.
TRUCK & REPAIR, INC.

FES GROUP
Facility Engineering Services
28036 Oakland Oaks Ct.
Wixom, MI 48393
Phone: (248) 344-2800
Fax: (248) 344-1650
Web: www.fesgroupllc.com

BIDS	03-23-09
95% OWNER REVIEW	02-01-09

Pkg.: Issued For: Date:

Accurate Auto Carriers
Maintenance Facility

In Charge: JD
Designed: AM
Drawn: JSJ
Checked: AM
Approved: AM Date: 12/08/08

Sheet Title:
INTERIOR ELEVATIONS

Job Number: MI-08060
Sheet Number: **A6.3.04**