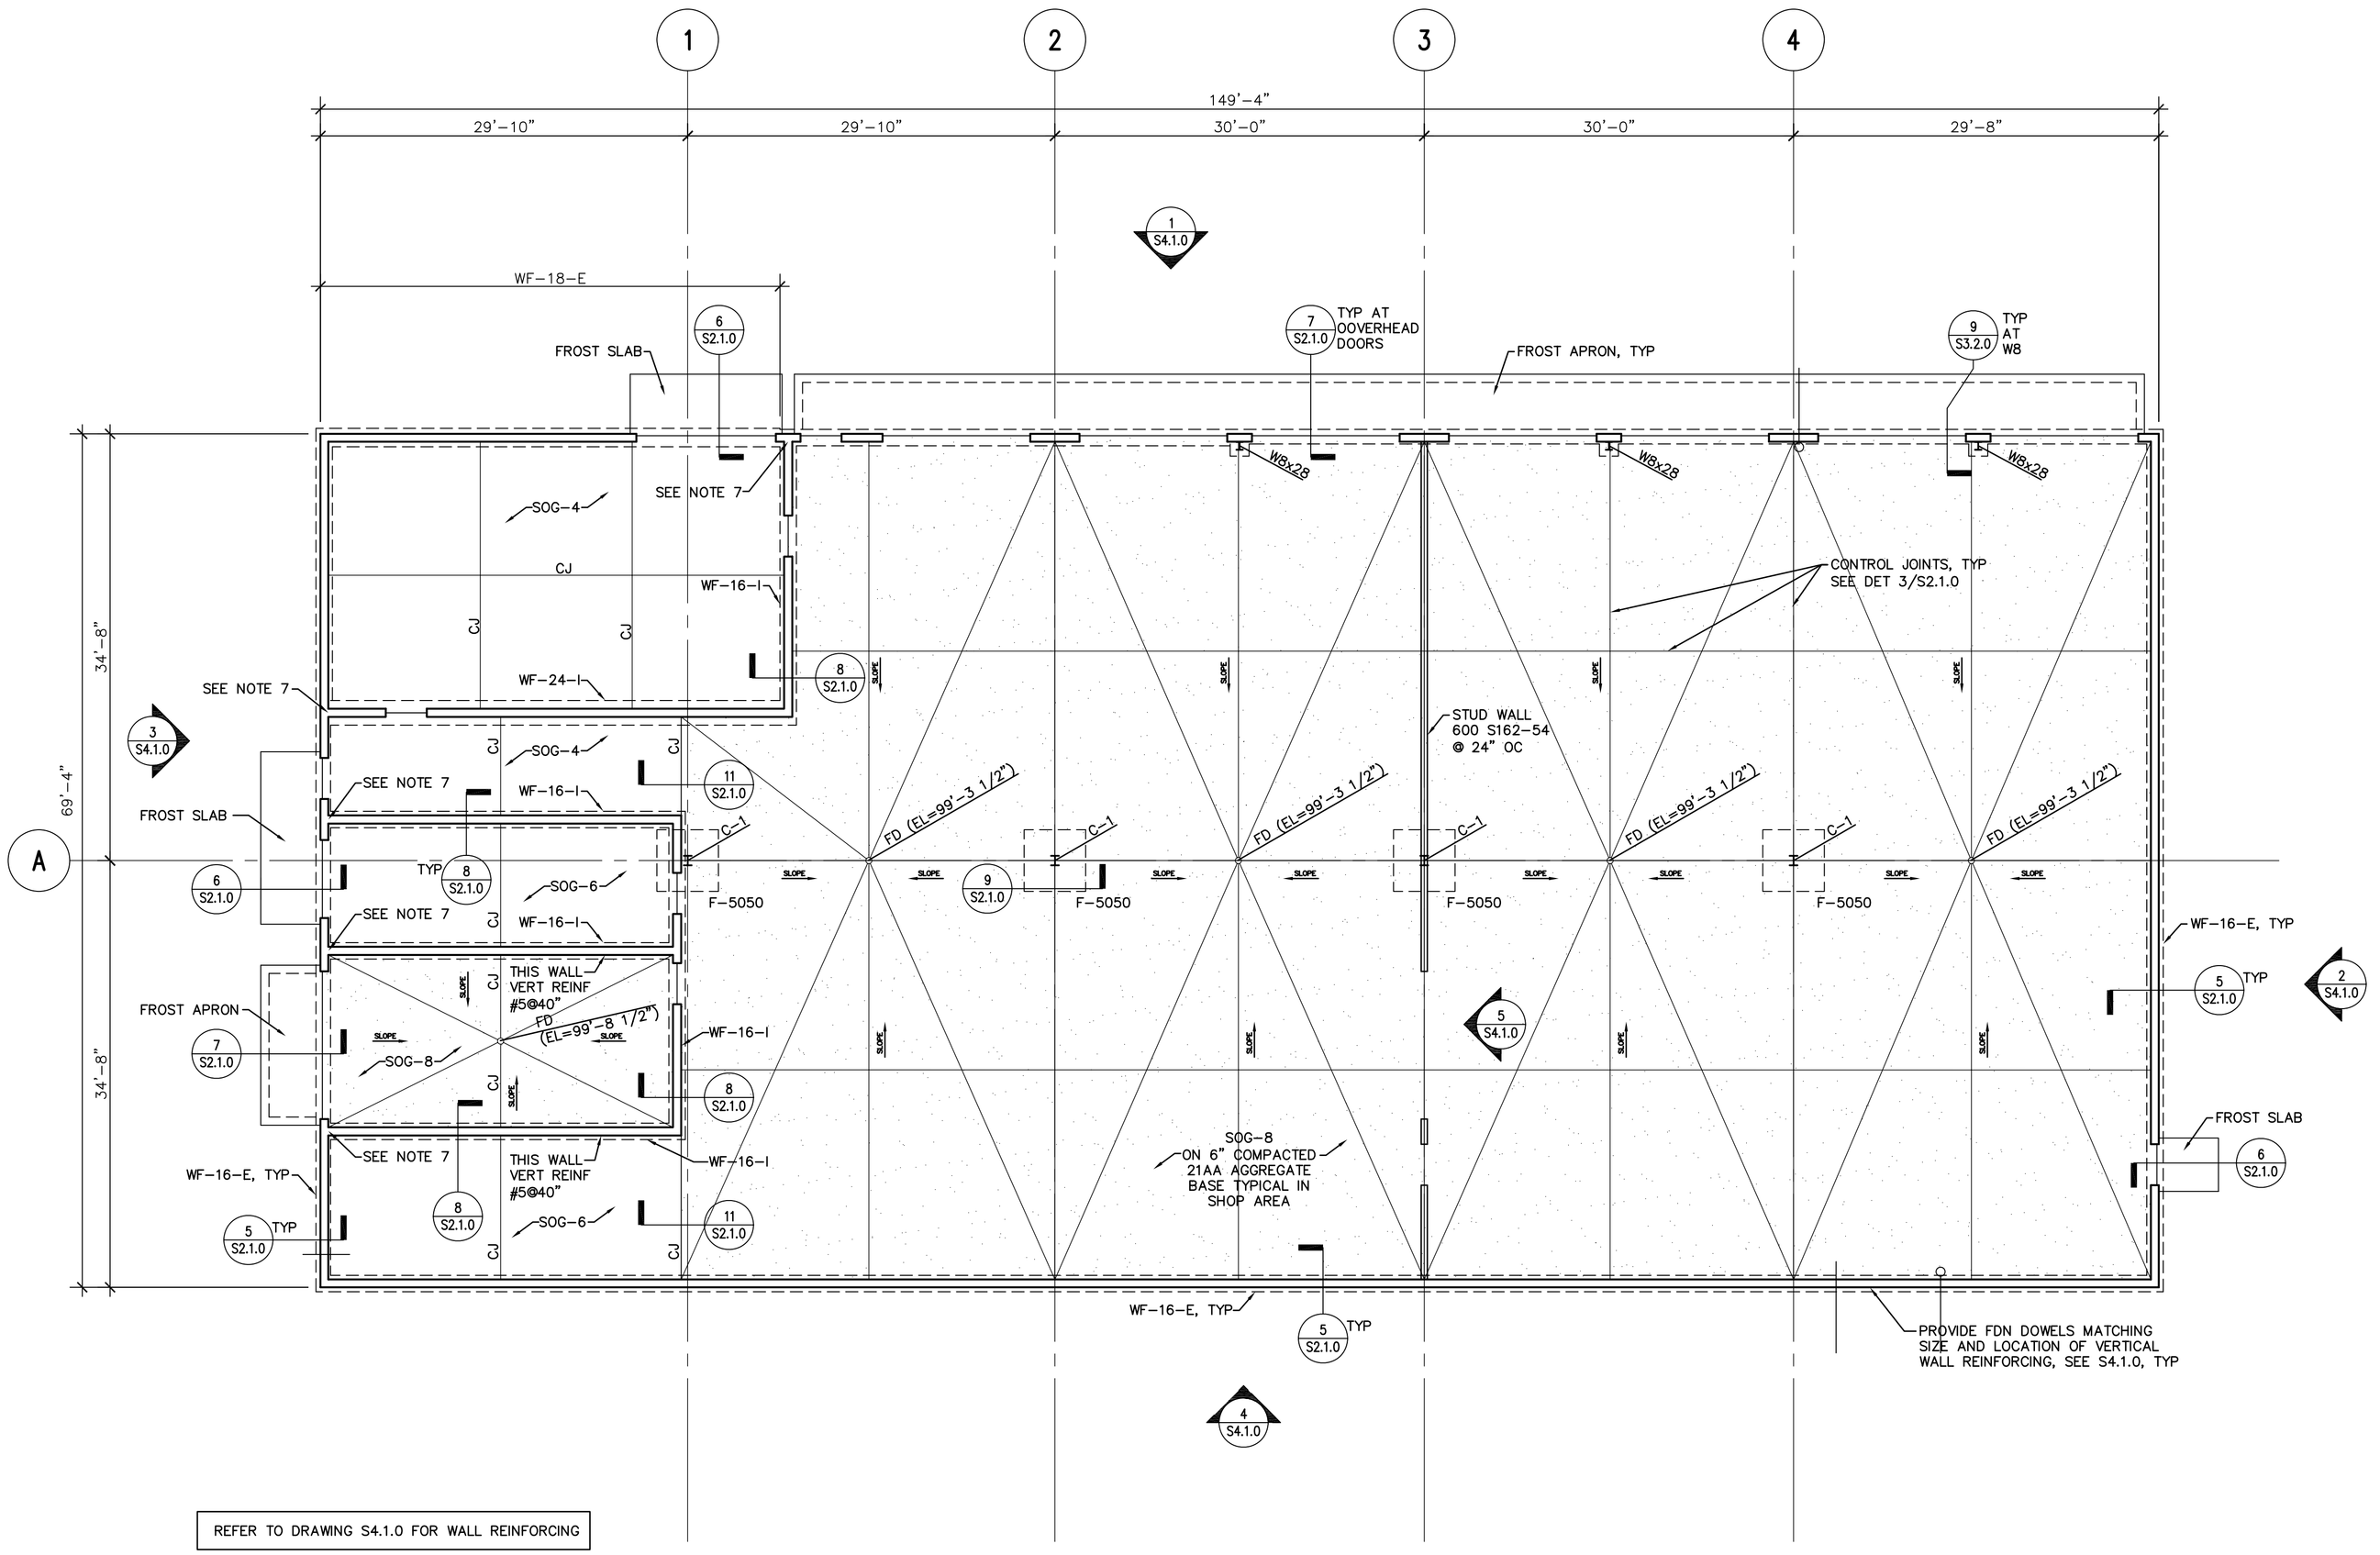

N
PROJECT NORTH

1 FIRST FLOOR/FOUNDATION PLAN
SCALE: 1/8"=1'-0"

FOUNDATION SHEET NOTES
1. FIN FLR EL=100'-0" REFERENCE, TYP.
2. T/WALL FTG EL = 99'-4" UON.
   T/COL FTG EL = 98'-0" UON.
3. REFER TO S2.1.0 FOR TYPICAL SLAB ON GRADE AND FOUNDATION SECTIONS AND DETAILS.
4. PROVIDE MATCHING CORNER BARS AT ALL FDN.
5. THICKEN BOTTOM OF INTERIOR WALL FOUNDATION TO MATCH EXTERIOR WALL FOUNDATION DEPTH.
7. "C-X" INDICATES COLUMN TYPE, SEE COLUMN SCHEDULE ON S3.1.0.
8. SEE ARCHITECTURAL DWGS FOR DIMENSIONS, AND DOOR AND WINDOW LOCATIONS

ACCURATE Auto Carriers, Inc.
TRUCK & REPAIR, INC.

FES GROUP
Facility Engineering Services
28036 Oakland Oaks Ct.
Wixom, MI 48393
Phone: (248) 344-2800
Fax: (248) 344-1650
Web: www.fesgroupllc.com

Pkg.:	Issued For:	Date:
	• BIDS	• 03/23/09
	• 95% REVIEW	• 02/02/09

Accurate Auto Carriers
Maintenance Facility

In Charge:		
Designed:	CAS	
Drawn:	KMK	
Checked:	CAS	
Approved:	CAS	Date: 03/19/09

Sheet Title:
FIRST FLOOR AND FOUNDATION PLAN

Job Number: MI-08060
Sheet Number: **S1.1.0**