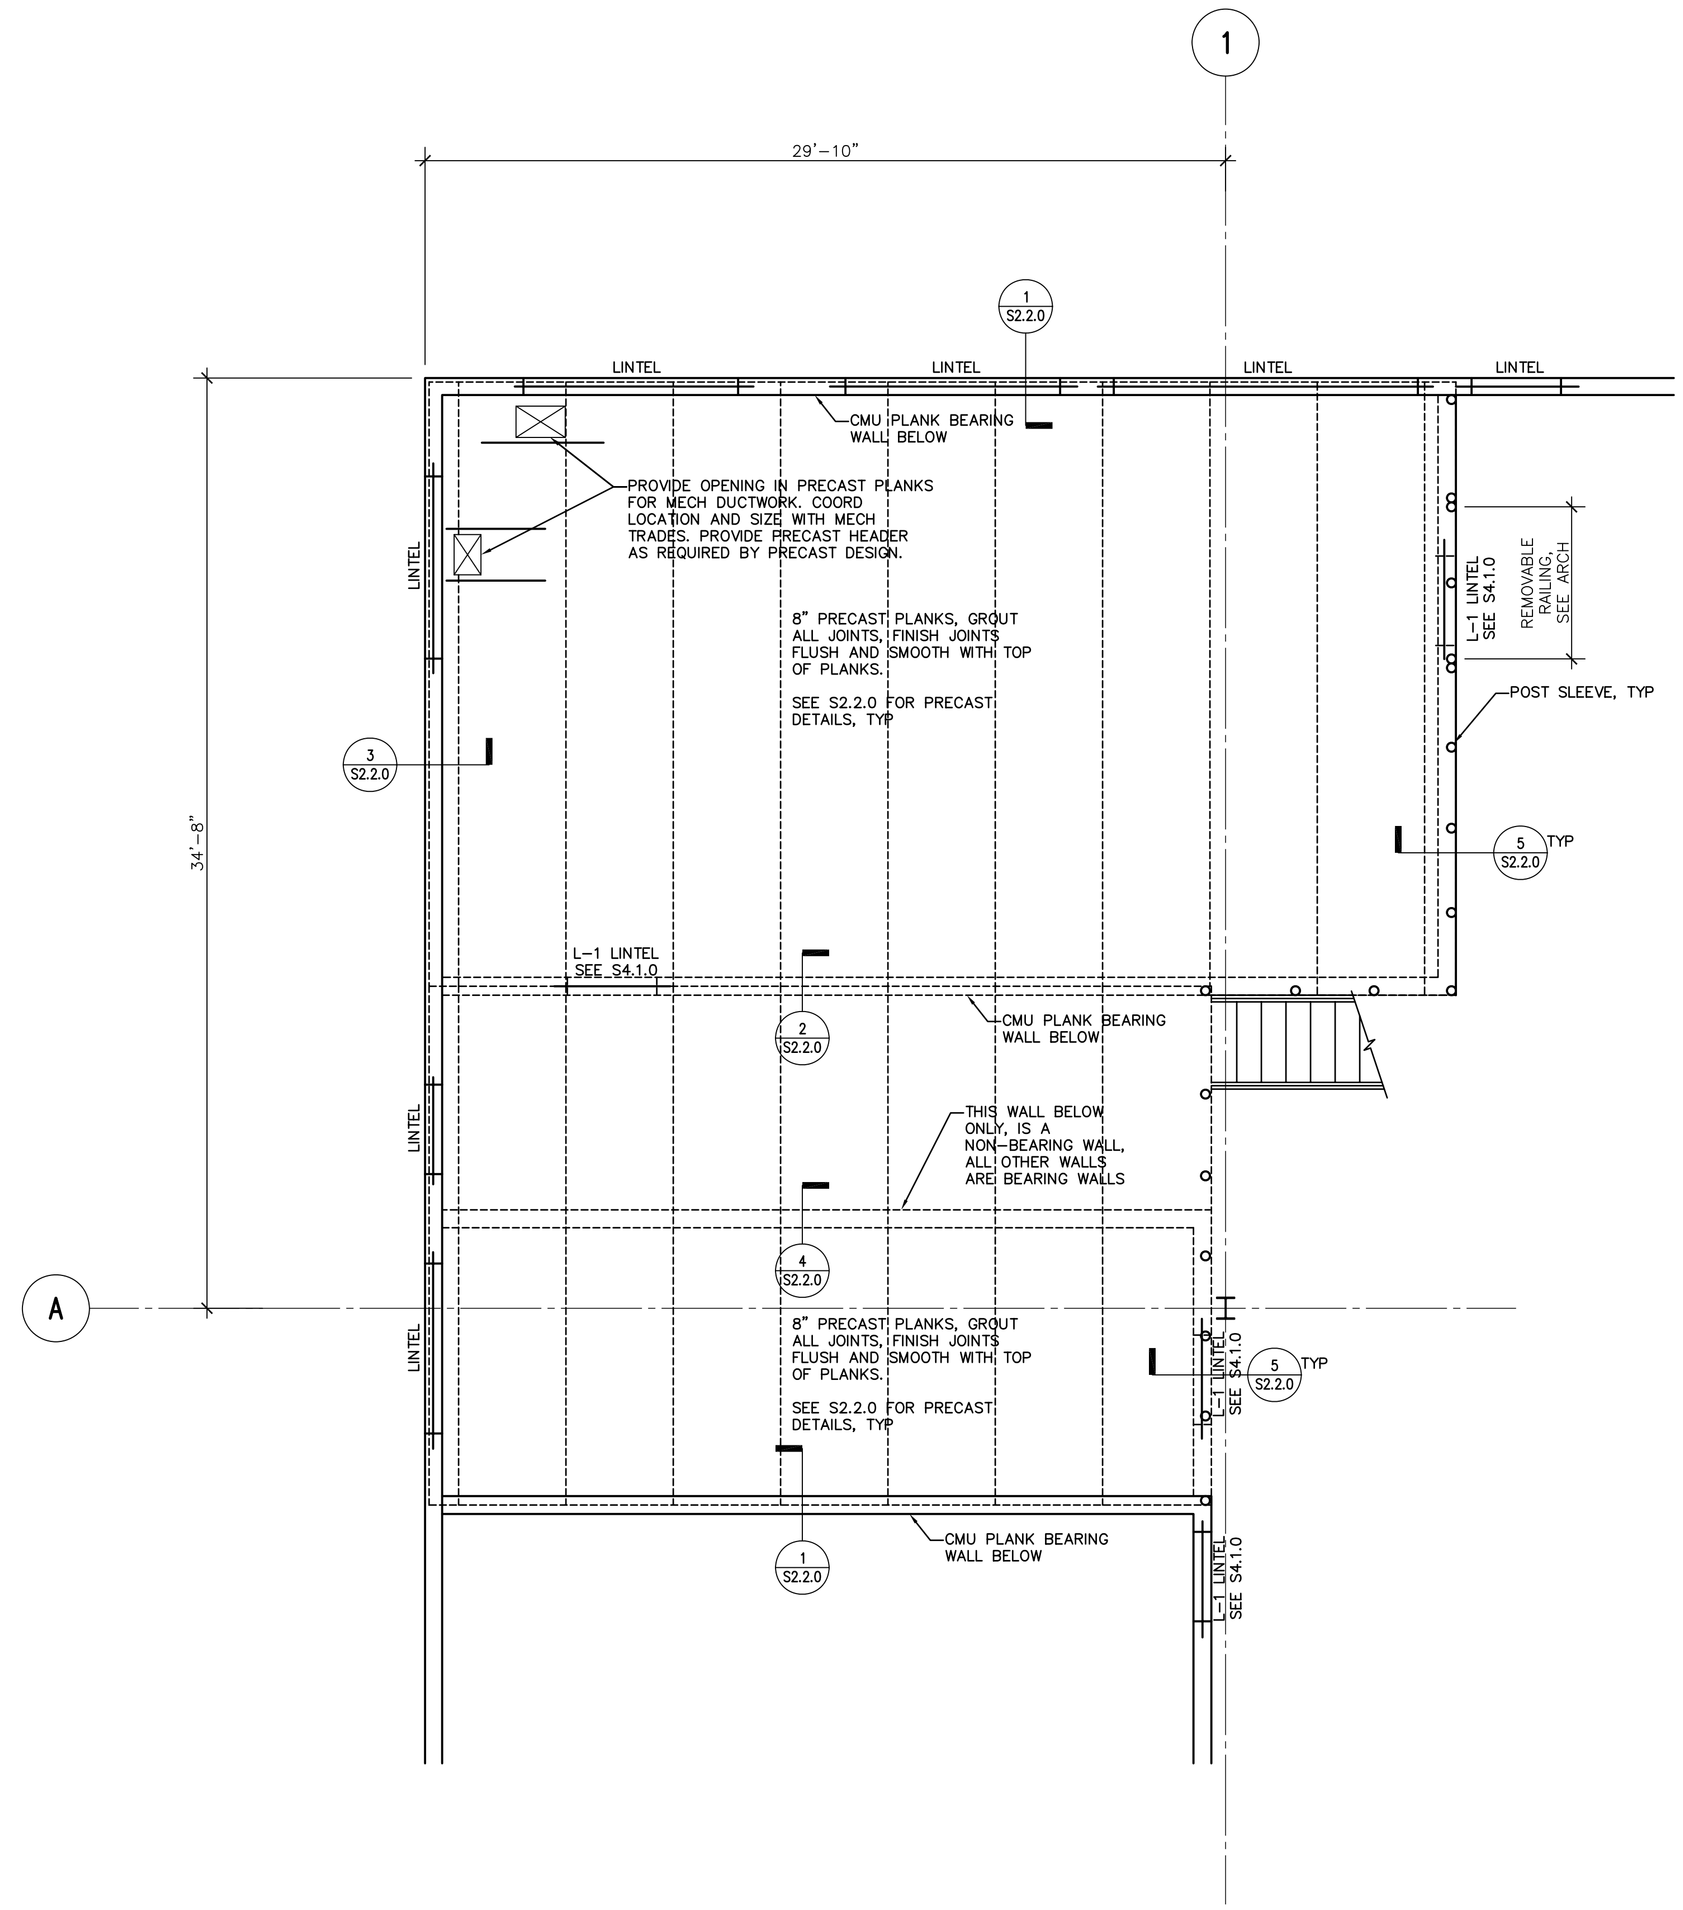

N
PROJECT NORTH

1 MEZZANINE FLOOR FRAMING PLAN
SCALE: 1/4"=1'-0"

MEZZANINE SHEET NOTES
1. FIN FLR EL=110'-8"
2. PRECAST PLANK BEARING EL=110'-0".
3. REFER TO DWG S2.2.0 FOR PRECAST PLANK DETAILS.
4. REFER TO ARCH DWGS FOR DIMENSIONS, OPENING LOCATIONS, ETC.
6. PROVIDE #6@48"OC VERT WALL REINF FULL HEIGHT. PROVIDE 2-#6 VERTICAL BARS FULL HEIGHT AT EACH JAMB. (PLACE BARS IN CORES PAST ENDS OF LINTELS.
7. REFER TO SHEET S4.1.0 FOR LINTEL SIZES.

ACCURATE Auto Carriers, Inc.
TRUCK & REPAIR, INC.

FES GROUP
Facility Engineering Services
28036 Oakland Oaks Ct.
Wixom, MI 48393
Phone: (248) 344-2800
Fax: (248) 344-1650
Web: www.fesgroupllc.com

Pkg.:	Issued For:	Date:
•	BIDS	• 03/23/09
•	95% REVIEW	• 02/02/09

Accurate Auto Carriers
Maintenance Facility

In Charge:		
Designed:	CAS	
Drawn:	BM	
Checked:	CAS	
Approved:	CAS	Date: 03/19/09

Sheet Title:
MEZZANINE FRAMING PLAN

Job Number: MI-08060
Sheet Number: **S1.2**