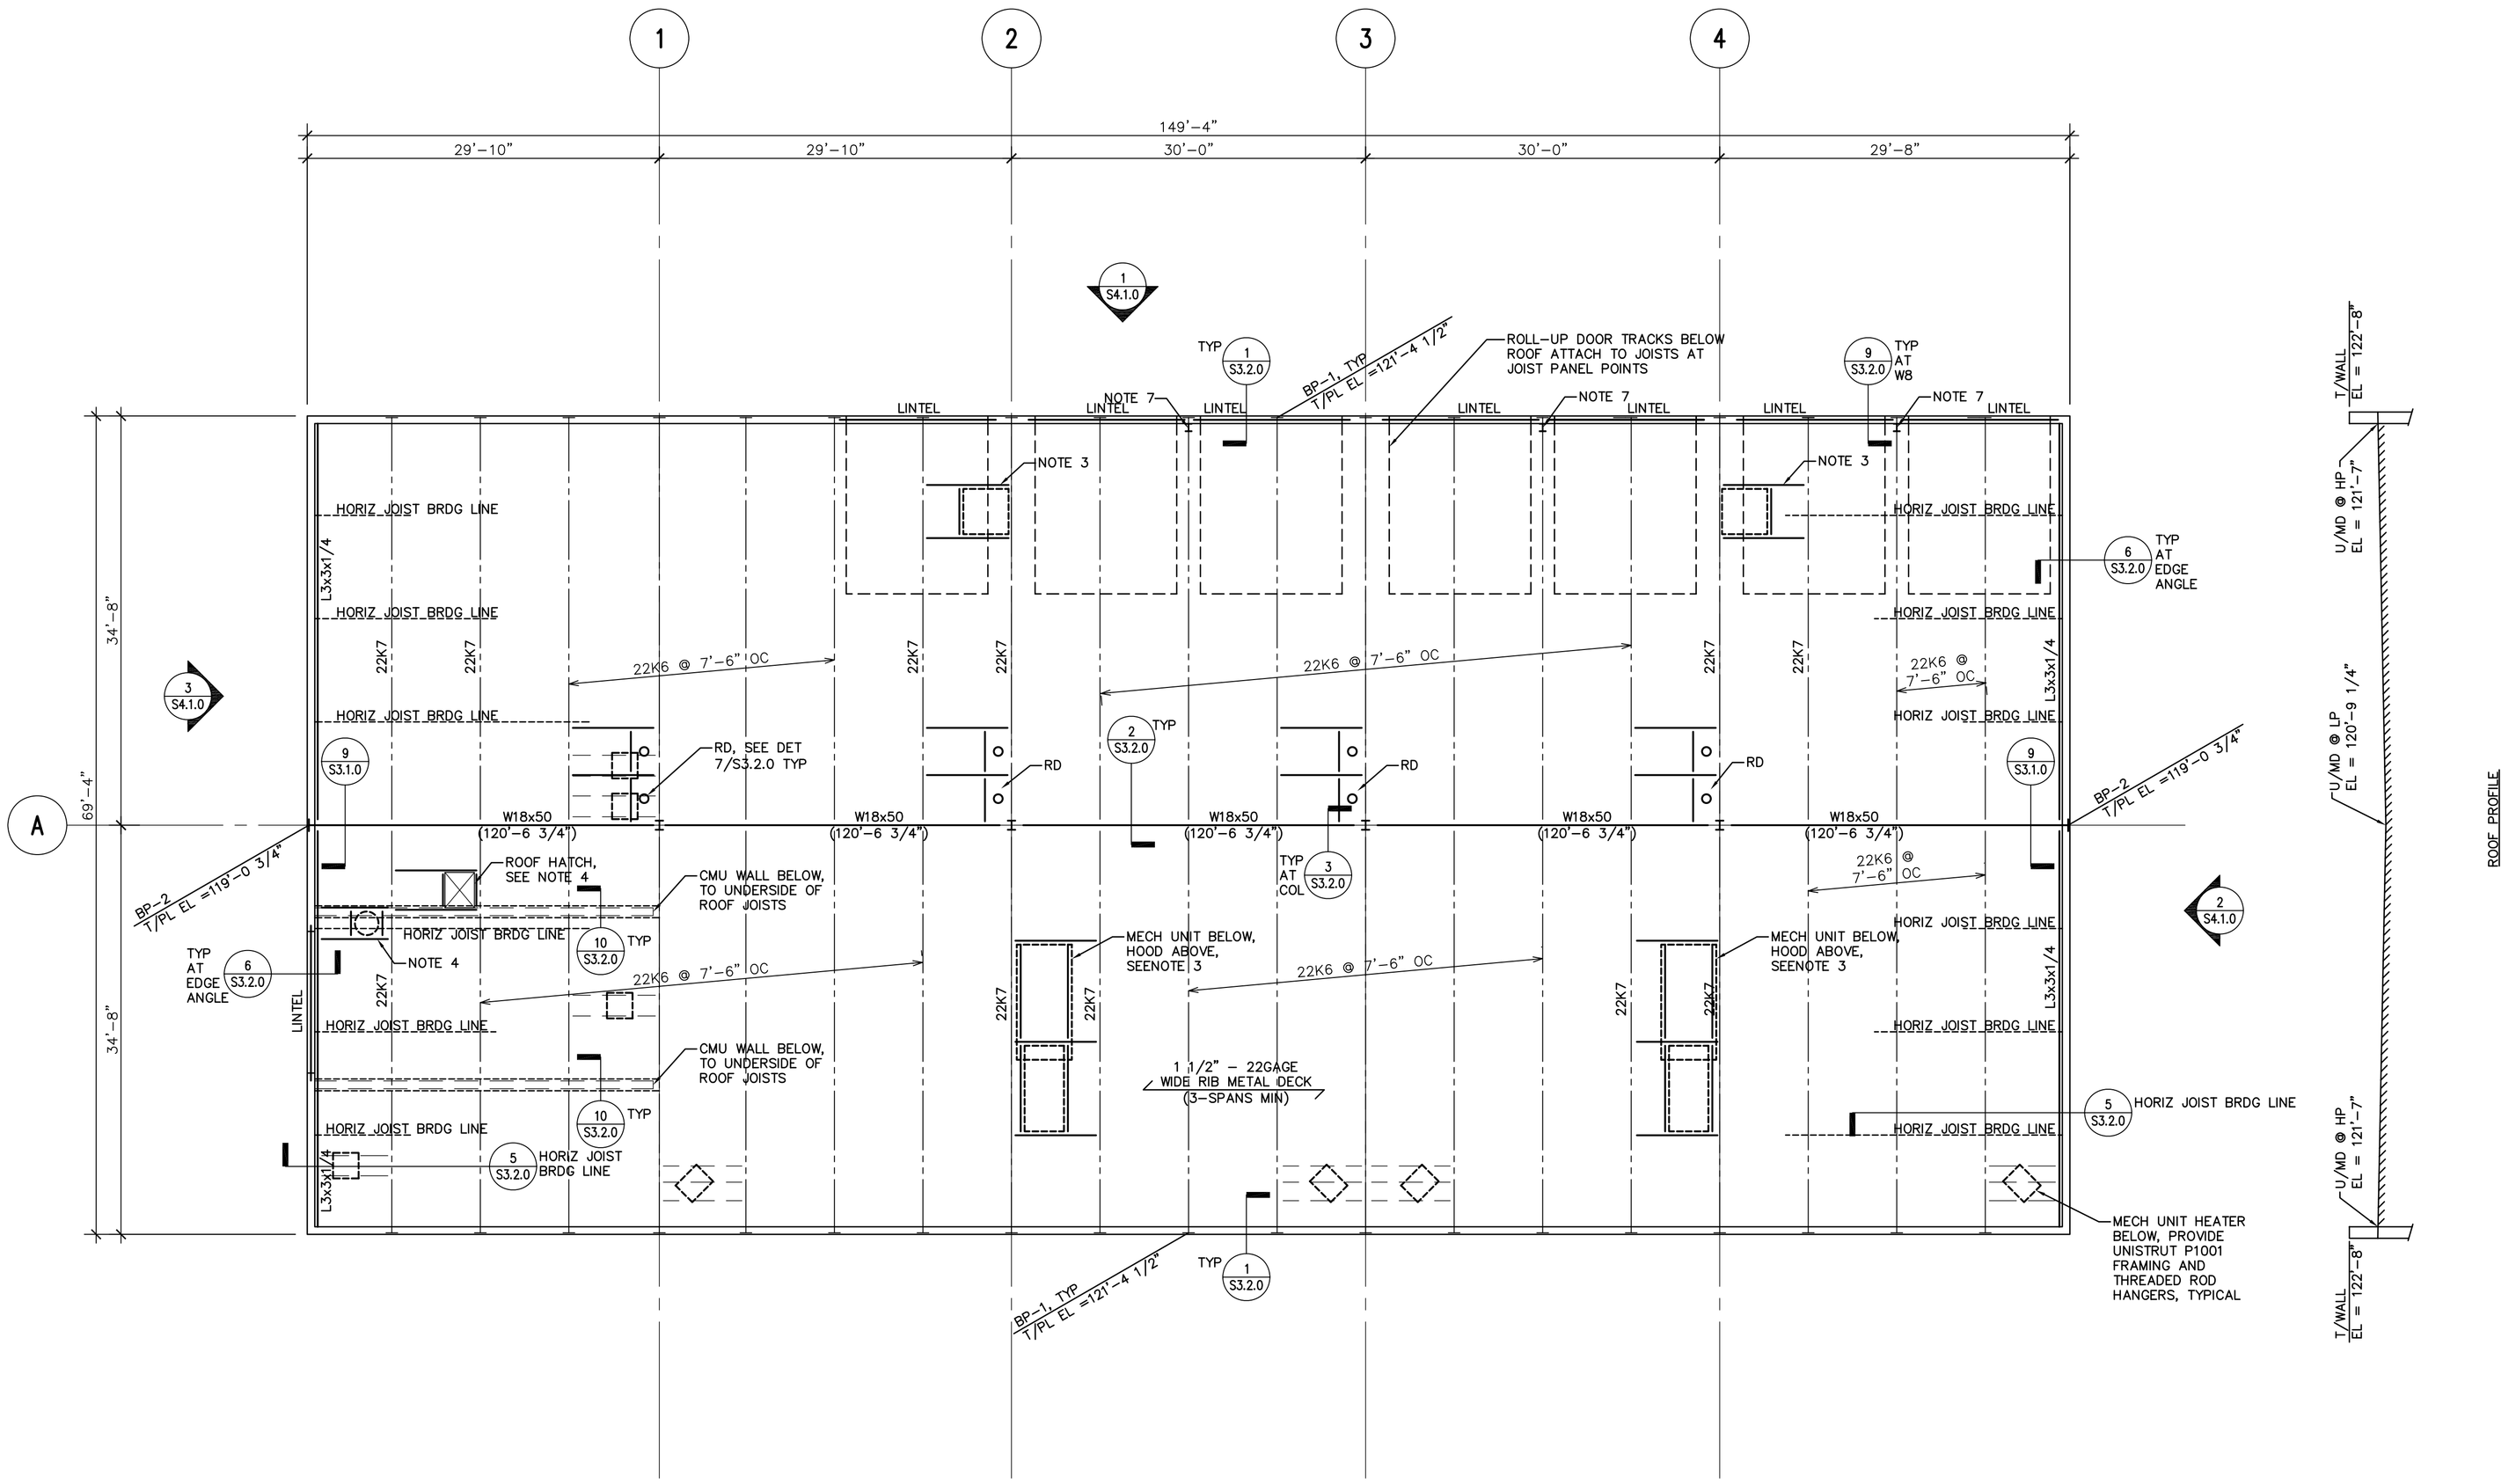

N
PROJECT NORTH

1 ROOF FRAMING PLAN
SCALE: 1/8"=1'-0"

ROOF SHEET NOTES
1. REFER TO ARCH DRAWINGS FOR DIMENSIONS AND OPENING LOCATIONS.
2. T/CMU WALL EL=122'-8", UON.
3. AT MECHANICAL ROOF TOP EQUIPMENT, PROVIDE DROP-IN ANGLE FRAMES PER 8/S-3.2.0, UON. COORDINATE LOCATION WITH MECH/ARCH.
4. AT EXHAUST FANS, ROOF SUMPS, ROOF HATCH, AND EXHAUST FANS, PROVIDE DROP-IN ANGLE FRAMES PER 7/S-3.2.0. COORDINATE LOCATION WITH MECH/ARCH.
5. SEE DWG S-3.1.1 FOR BEAM BEARING ON MASONRY DETAILS.
6. FOR VERT WALL REINF SEE DWG S4.1.0. PROVIDE 2 BARS FULL HEIGHT AT EACH JAMB. (PLACE BARS IN CORES PAST ENDS OF LINTELS.
7. W8x28 MASONRY PIER SUPPORT BELOW SEE DET 9/S3.2.0.
8. REFER TO S4.1.0 FOR LINTELS.

ACCURATE Auto Carriers, Inc.
TRUCK & REPAIR, INC.

FES GROUP
Facility Engineering Services
28036 Oakland Oaks Ct.
Wixom, MI 48393
Phone: (248) 344-2800
Fax: (248) 344-1650
Web: www.fesgroupllc.com

Pkg.:	Issued For:	Date:
•	BIDS	• 03/23/09
•	95% REVIEW	• 02/02/09

Accurate Auto Carriers
Maintenance Facility

In Charge:		
Designed:	CAS	
Drawn:	KMK	
Checked:	CAS	
Approved:	CAS	Date: 03/19/09

Sheet Title:
ROOF FRAMING PLAN

Job Number: MI-08060
Sheet Number: **S1.3.0**