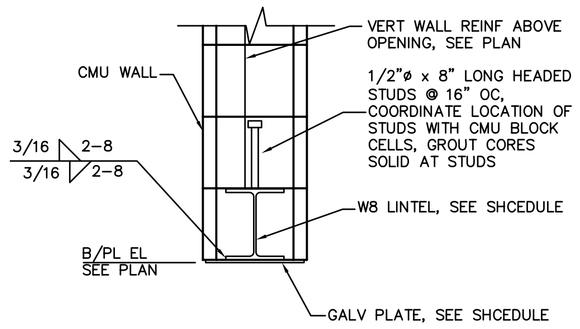

6 LINTEL DETAIL AT CMU WALLS
SCALE: 1"=1'-0"

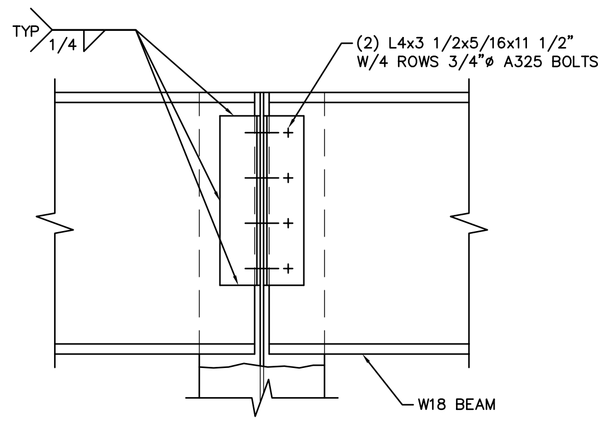

5 TYPICAL BEAM TO COLUMN CONNECTION
SCALE: 1"=1'-0"

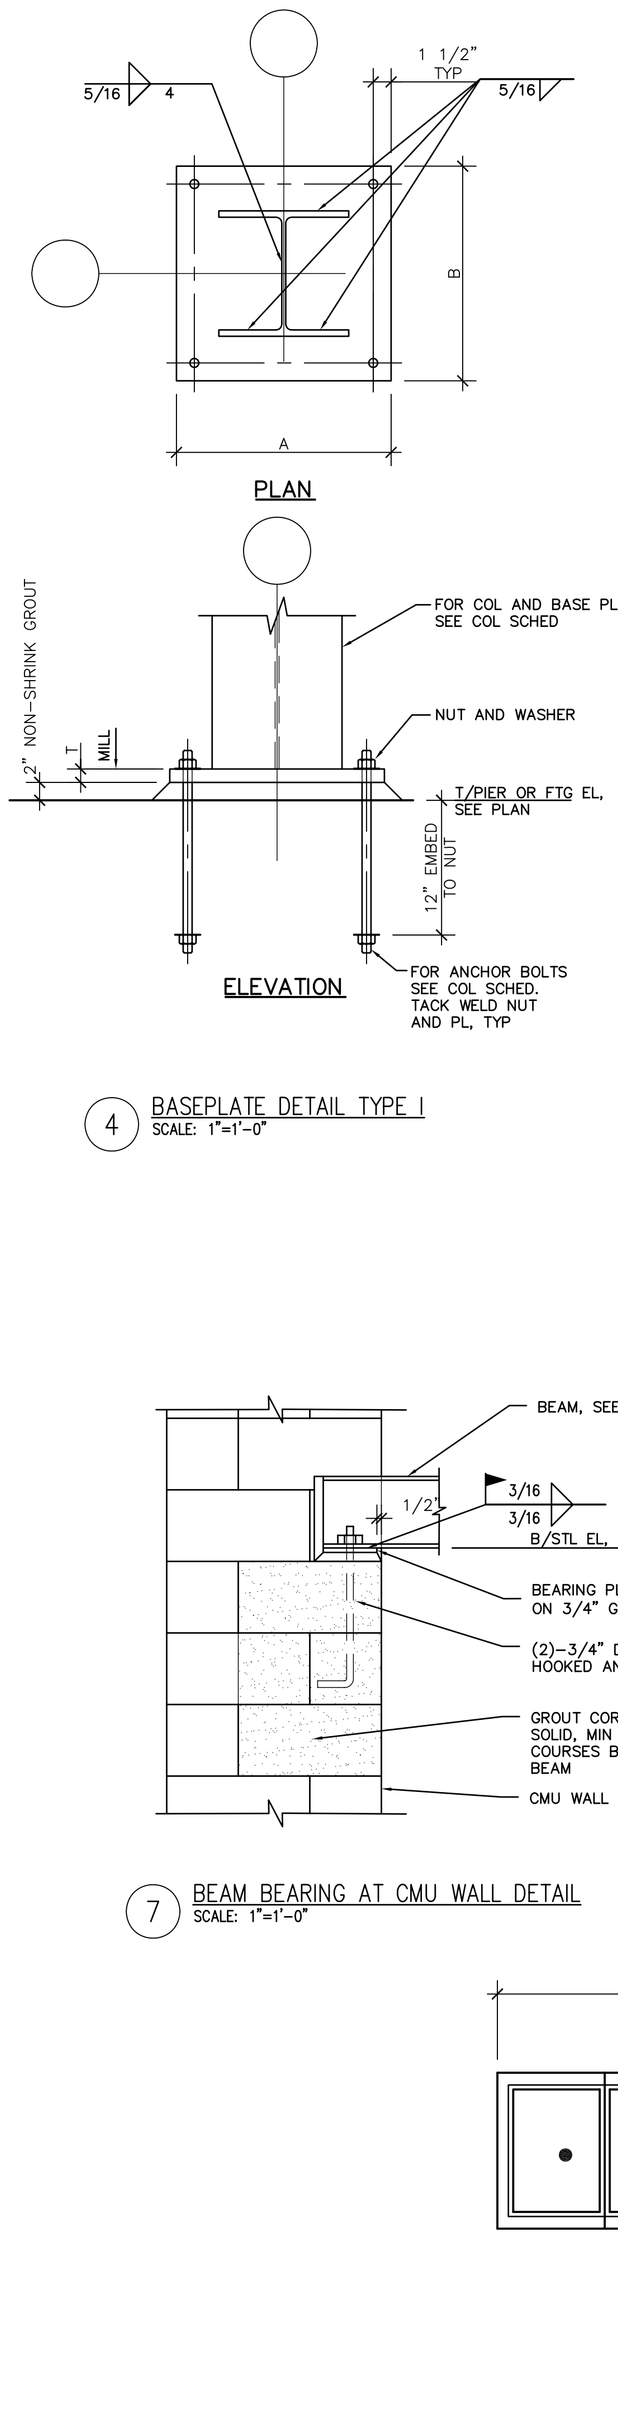

4 BASEPLATE DETAIL TYPE I
SCALE: 1"=1'-0"

COLUMN SCHEDULE

	C-1	COLUMN MARK
	W10x49	ROOF EL, SEE PLAN
		MEZZANINE FLR EL, SEE PLAN
		FIRST FLR EL, SEE PLAN
BASE PLATE	1'-4"x1'-4"x1"	SIZE AxBxT (INCHES)
BASE PLATE	I	TYPE
BASE PLATE	4-1" ø	ANCHOR BOLT DIA (INCHES)
		REMARKS

1. FOR COLUMN LOCATIONS SEE COLUMN KEY PLAN.
2. ALL COLUMNS SHALL BE CENTERED ON COLUMN REFERENCE LINES UNLESS OHTERWISE NOTED.
3. BOTTOM OF BASE PLATE ELEVATION SHALL BE 2" ABOVE TOP OF FORMED PIER, OR FOOTING: FOR TOP OF PIER AND FOOTING ELEVATION SEE FOUNDATION PLAN.
4. PROVIDE MASONRY STRAPS PER DETAIL 4 AT COLUMNS ADJACENT TO CMU WALLS.

1 COLUMN SCHEDULE
SCALE: FULL

BEARING PLATE SCHEDULE

MARK	WALL WIDTH	PLATE SIZE	REFERENCE DETAIL	COMMENTS
BP-1	8" CMU	PL1/2"x6"x10"	1/S3.2.0	TYP JOIST BEARING PLATE
BP-2	8" CMU	PL1"x7"x16"	4/S3.1.1	

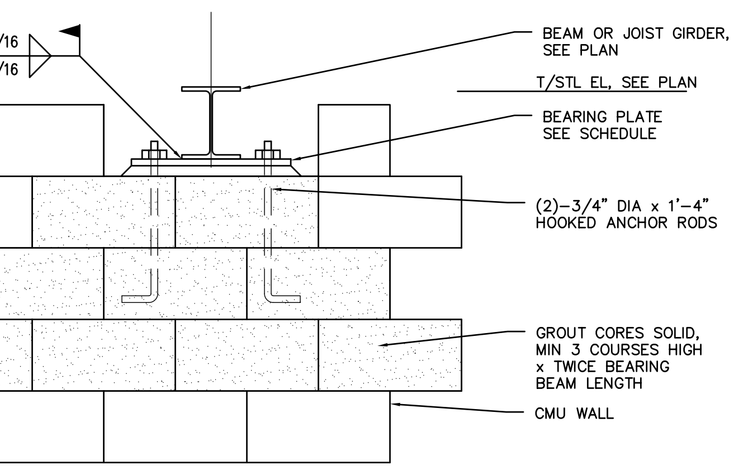

9 BEAM BEARING PLATE AT CMU WALL DETAIL
SCALE: 1"=1'-0"

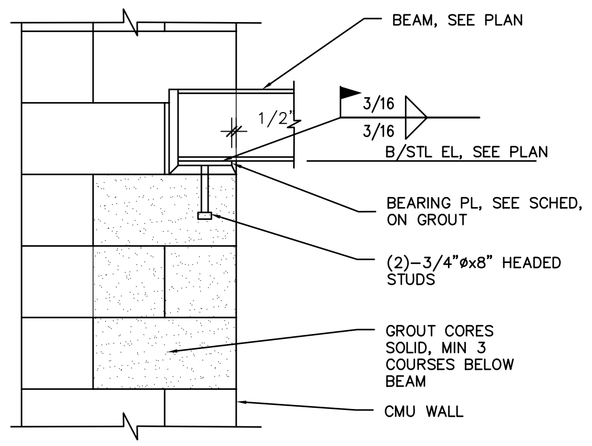

8 LIGHLY LOADED BEAM BEARING AT CMU WALL DETAIL
SCALE: 1"=1'-0"

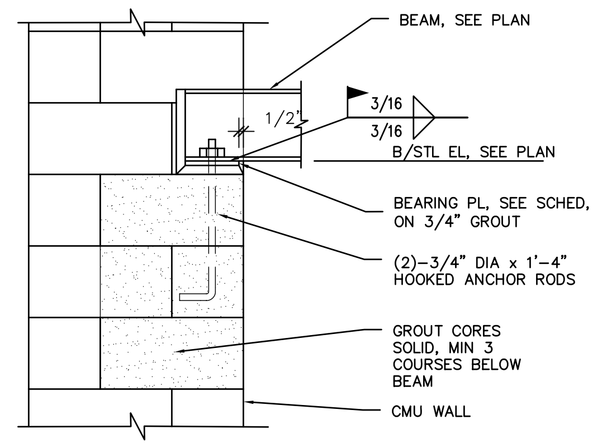

7 BEAM BEARING AT CMU WALL DETAIL
SCALE: 1"=1'-0"

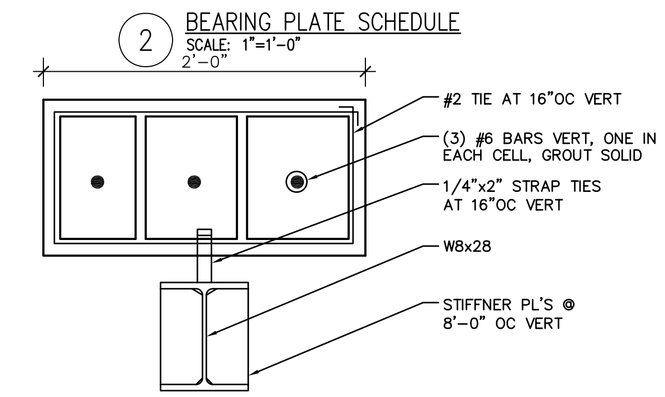

2 BEARING PLATE SCHEDULE
SCALE: 1"=1'-0"
3 MASONRY PIER MP8x24 SUPPORT DETAIL
SCALE: 1 1/2"=1'-0"

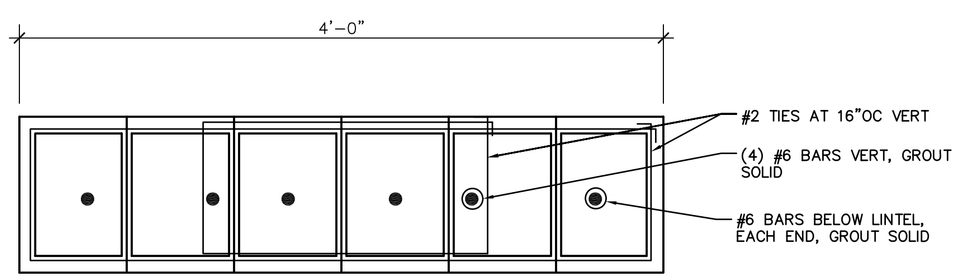

10 MASONRY PIER MP8x48
SCALE: 1 1/2"=1'-0"

10 INTERIOR LIGHT GAUGE DOOR FRAME DETAIL
SCALE: 1"=1'-0"

ACCURATE Auto Carriers, Inc.
TRUCK & REPAIR, INC.

FES GROUP
Facility Engineering Services
28036 Oakland Oaks Ct.
Wixom, MI 48393
Phone: (248) 344-2800
Fax: (248) 344-1650
Web: www.fesgroupllc.com

• BIDS	• 03/23/09
• 95% REVIEW	• 02/02/09
Pkg.: Issued For:	Date:

Accurate Auto Carriers
Maintenance Facility

In Charge:	JD
Designed:	CAS
Drawn:	KMK
Checked:	CAS
Approved:	CAS Date: 03/19/09

Sheet Title:
STEEL SECTIONS
AND DETAILS

Job Number: MI-08060
Sheet Number: S3.1.0