


1 STRUCTURAL NORTH ELEVATION
SCALE: 1/8"=1'-0"

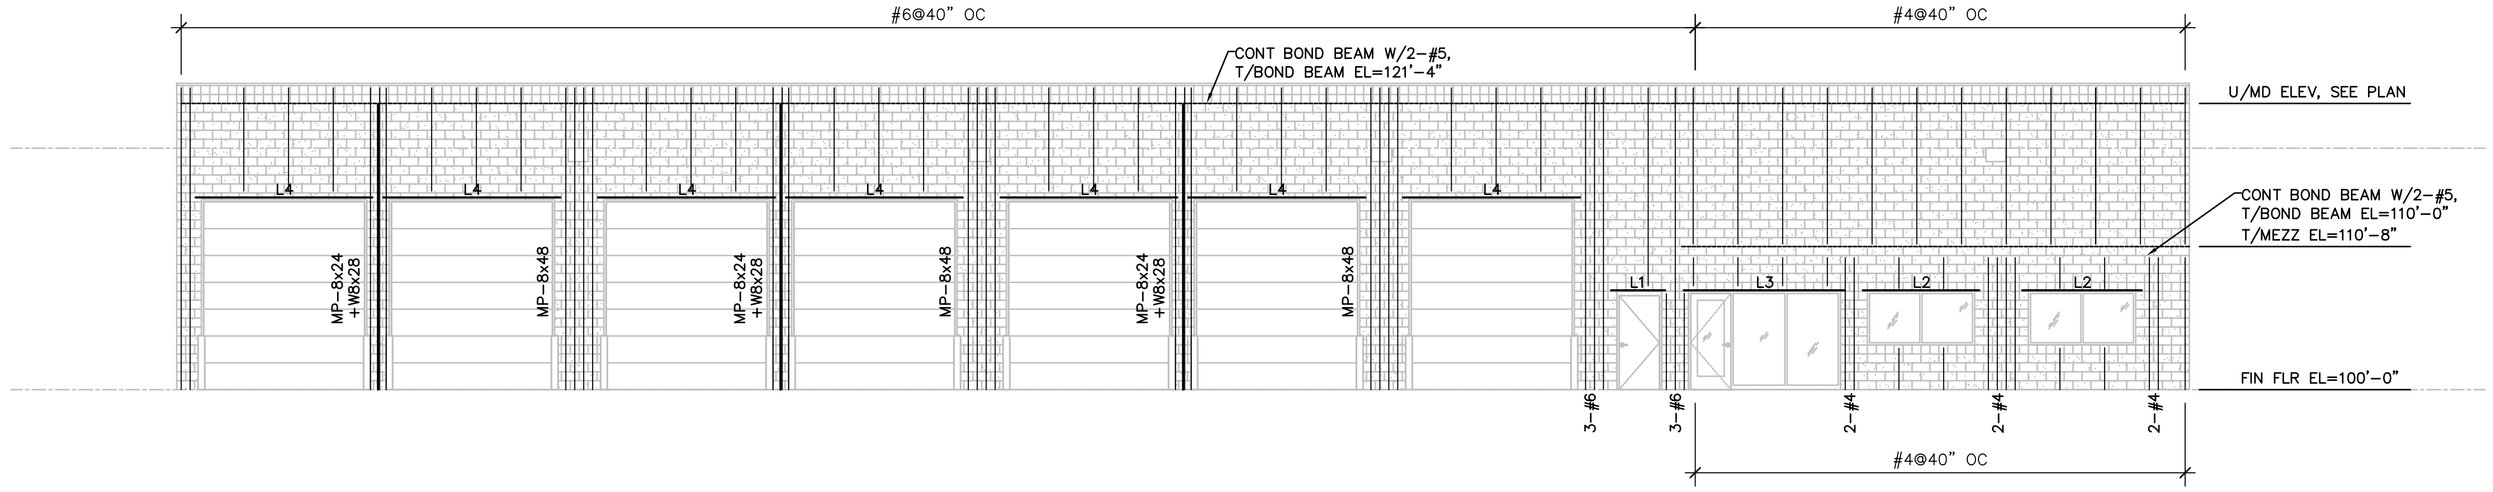


3 STRUCTURAL WEST ELEVATION
SCALE: 1/8"=1'-0"

CONTROL JOINT




2 STRUCTURAL EAST ELEVATION
SCALE: 1/8"=1'-0"

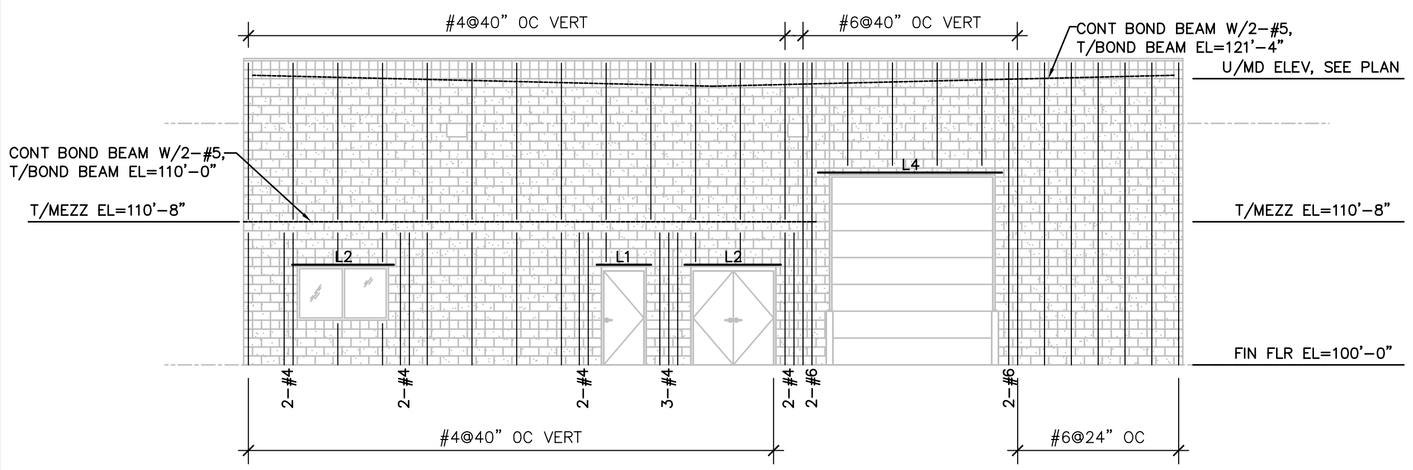


4 STRUCTURAL SOUTH ELEVATION
SCALE: 1/8"=1'-0"

| LINTEL SCHEDULE | | | |
|---|---|---|---|
| MARK | SIZE | BEARING PLATE | COMMENTS |
| L1 | 8x8 MASONRY LINTEL, W/(2)#5 BARS T&B | 8" MIN BEARING | |
| L2 | W8x18 + PL5/16x7" | PL1/2x7"x7" SEE DETAIL 8/S3.1.0 | GALVANIZE LINTEL PLATE |
| L3 | W8x18 + PL5/16x7" | PL1/2x7"x7" SEE DETAIL 7/S3.1.0 | GALVANIZE LINTEL PLATE |
| L4 | W8x28 + PL5/16x7" | PL1/2x7"x7" SEE DETAIL 7/S3.1.0 | GALVANIZE LINTEL PLATE |
| L5 | 8x8 PRECAST LINTEL, W/(4)#5 BARS | | LINTEL FOR INTERIOR DOORWAYS |
| | | | |

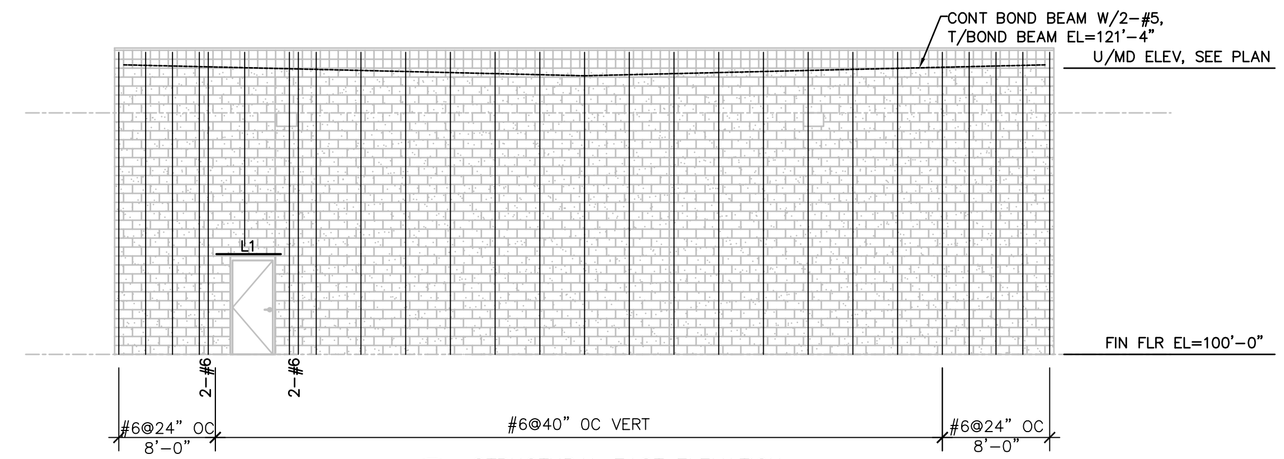


5 STRUCTURAL INTERIOR WALL ELEVATION
SCALE: 1/8"=1'-0"

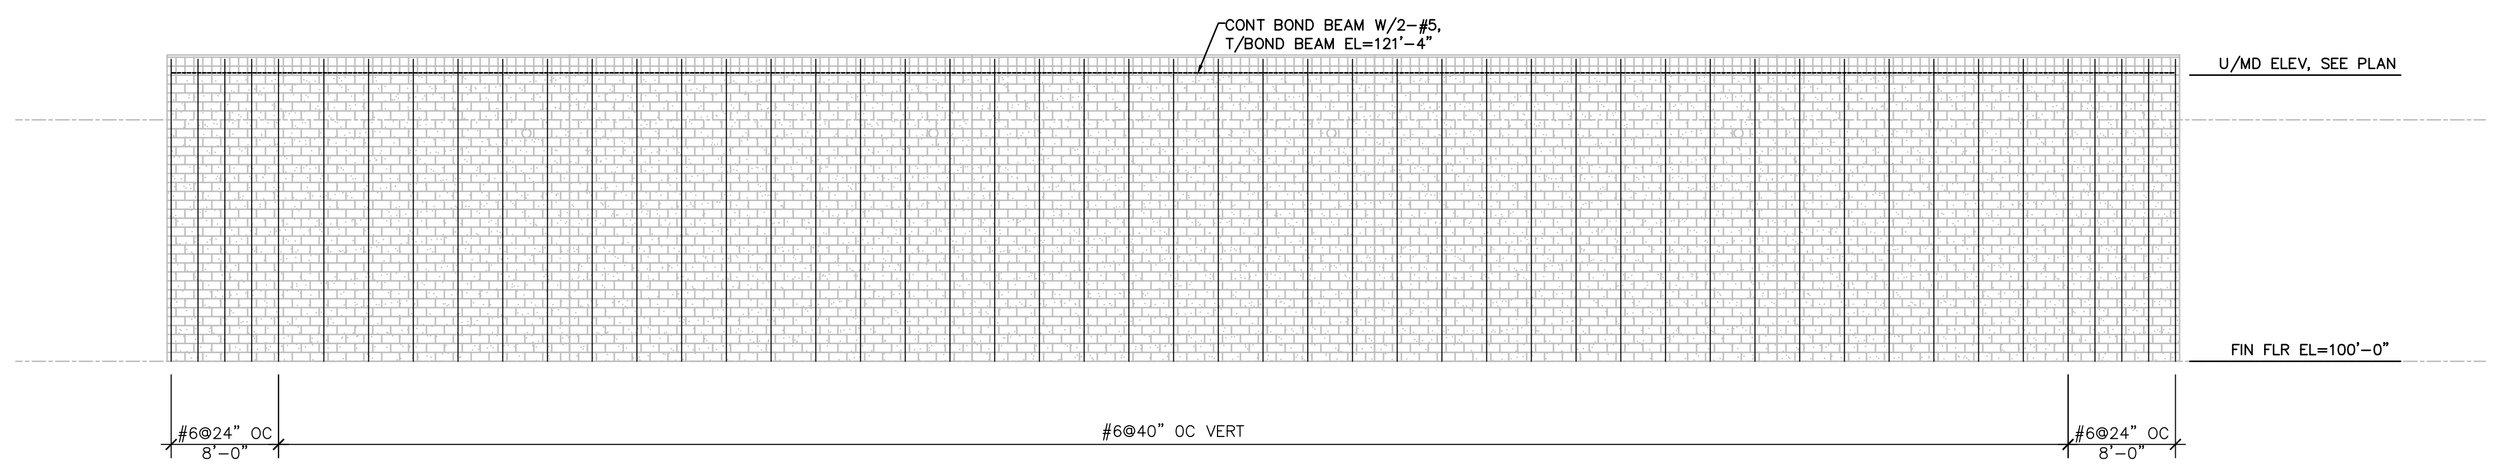ACCURATE Auto Carriers, Inc.
TRUCK & REPAIR, INC.


FES GROUP
Facility Engineering Services
28036 Oakland Oaks Ct.
Wixom, MI 48393
Phone: (248) 344-2800
Fax: (248) 344-1650
Web: www.fesgroupllc.com


| Pkg.: | Issued For: | Date: |
|---|---|---|
| | BIDS | 03/23/09 |
| | 95% REVIEW | 02/02/09 |

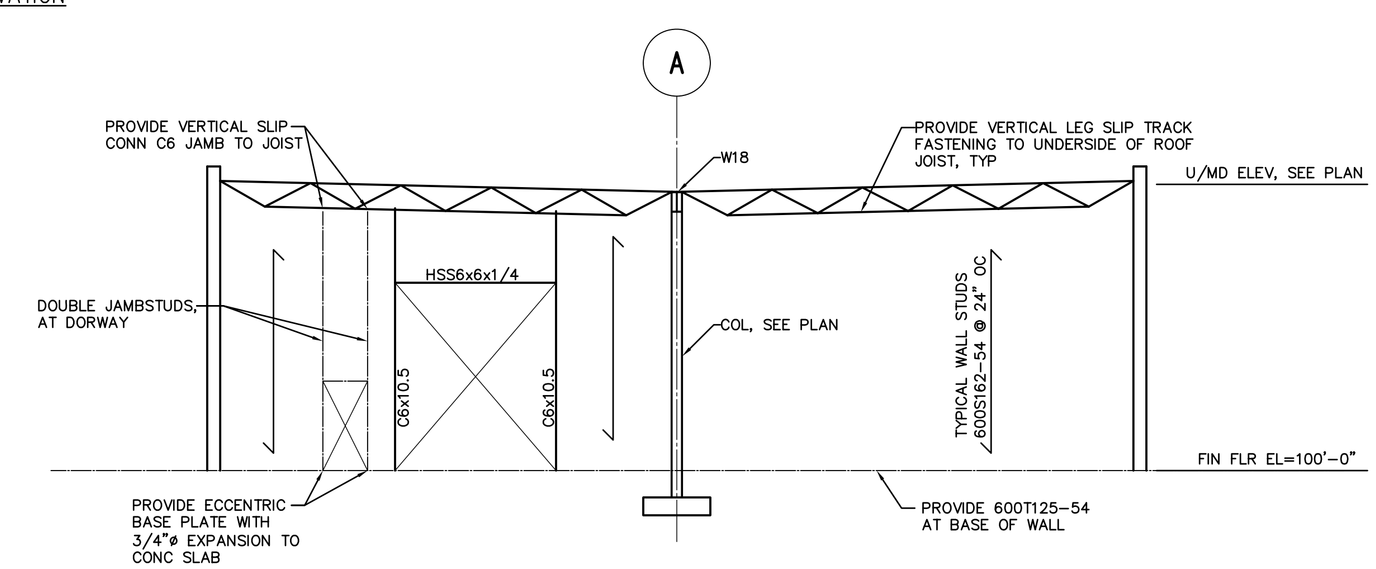Accurate Auto Carriers
Maintenance Facility

| | | |
|---|---|---|
| In Charge: | | |
| Designed: | CAS | |
| Drawn: | KMK | |
| Checked: | CAS | |
| Approved: | CAS | Date: 03/19/09 |

Sheet Title:
STRUCTURAL
ELEVATIONS

Job Number: MI-08060
Sheet Number: S4.1.0