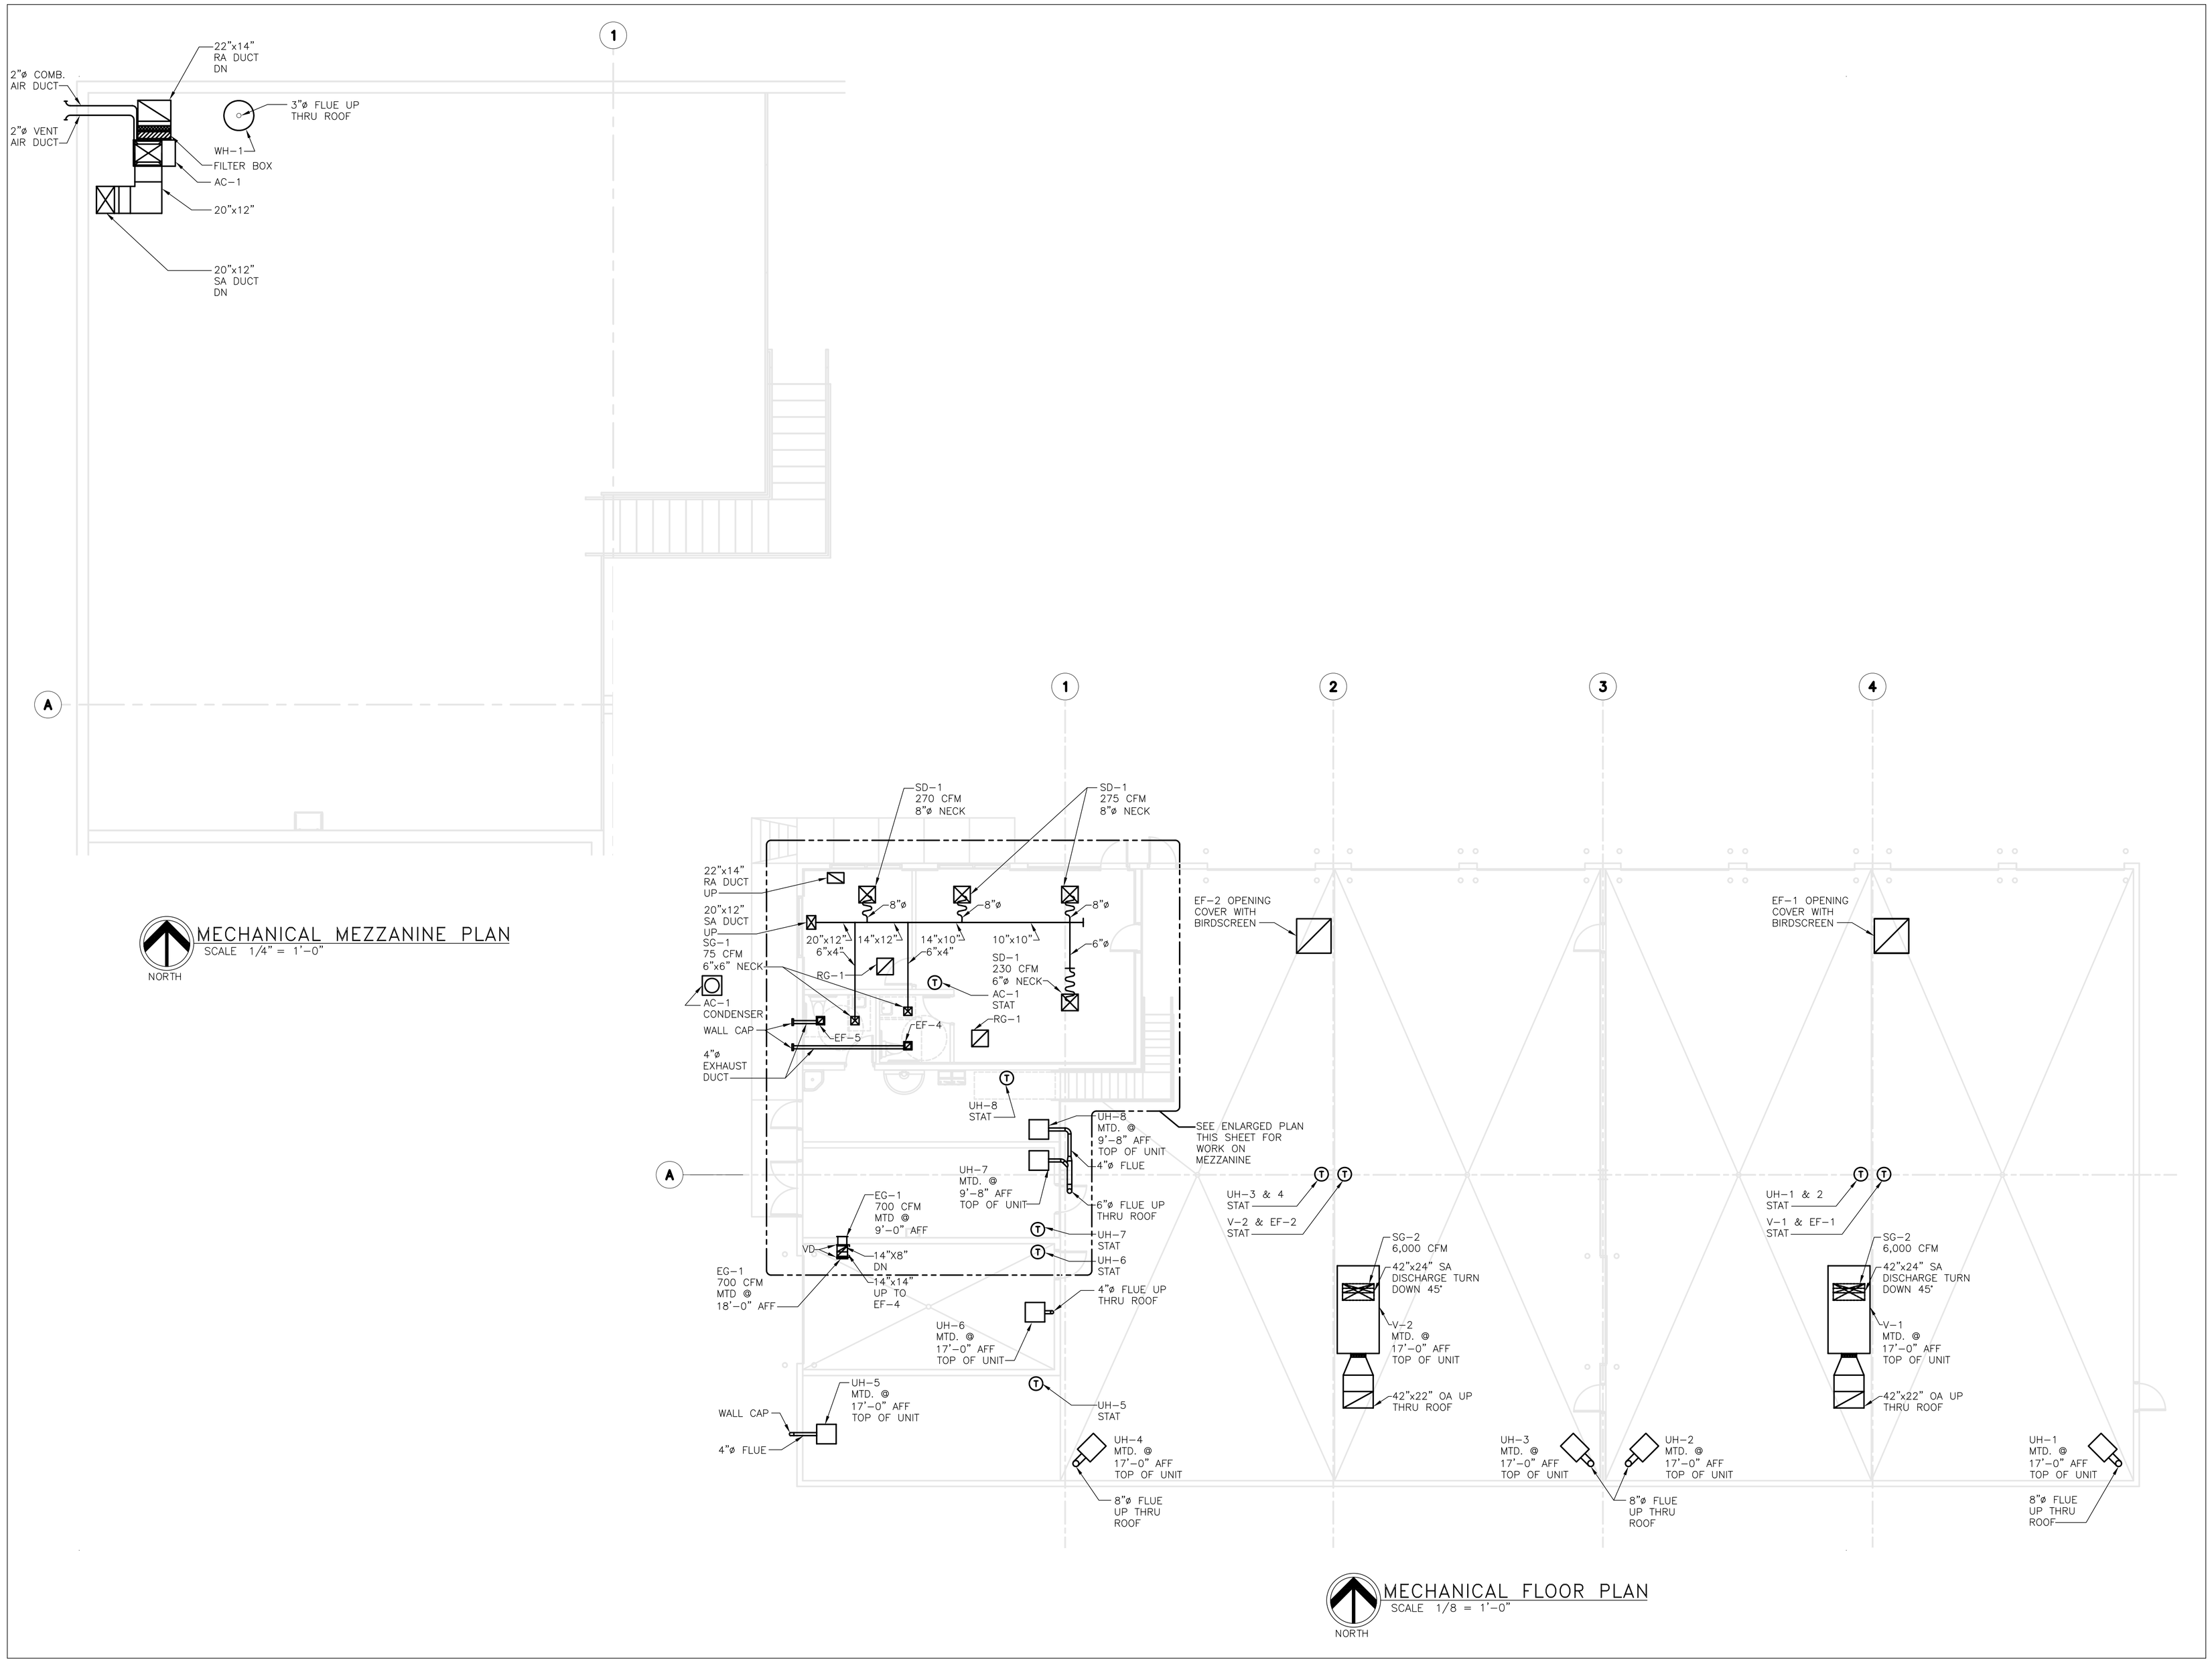

TRUCK & REPAIR, INC.

FES GROUP
Facility Engineering Services

28036 Oakland Oaks Ct.
Wixom, MI 48393
Phone: (248) 344-2800
Fax: (248) 344-1650
Web: www.fesgroupllc.com

Pkg.:	Issued For:	Date:
	•BIDS	•03-23-09
	•95% OWNER REVIEW	•02-01-09

Accurate Auto Carriers
Maintenance Facility

In Charge: JD
Designed: FH
Drawn: FH
Checked: NP
Approved: AM Date: 10/21/08

Sheet Title:

MECHANICAL PLAN
FLOOR & MEZZANINE
AREA 01

Job Number: MI-08060

Sheet Number: **M1.0.01**